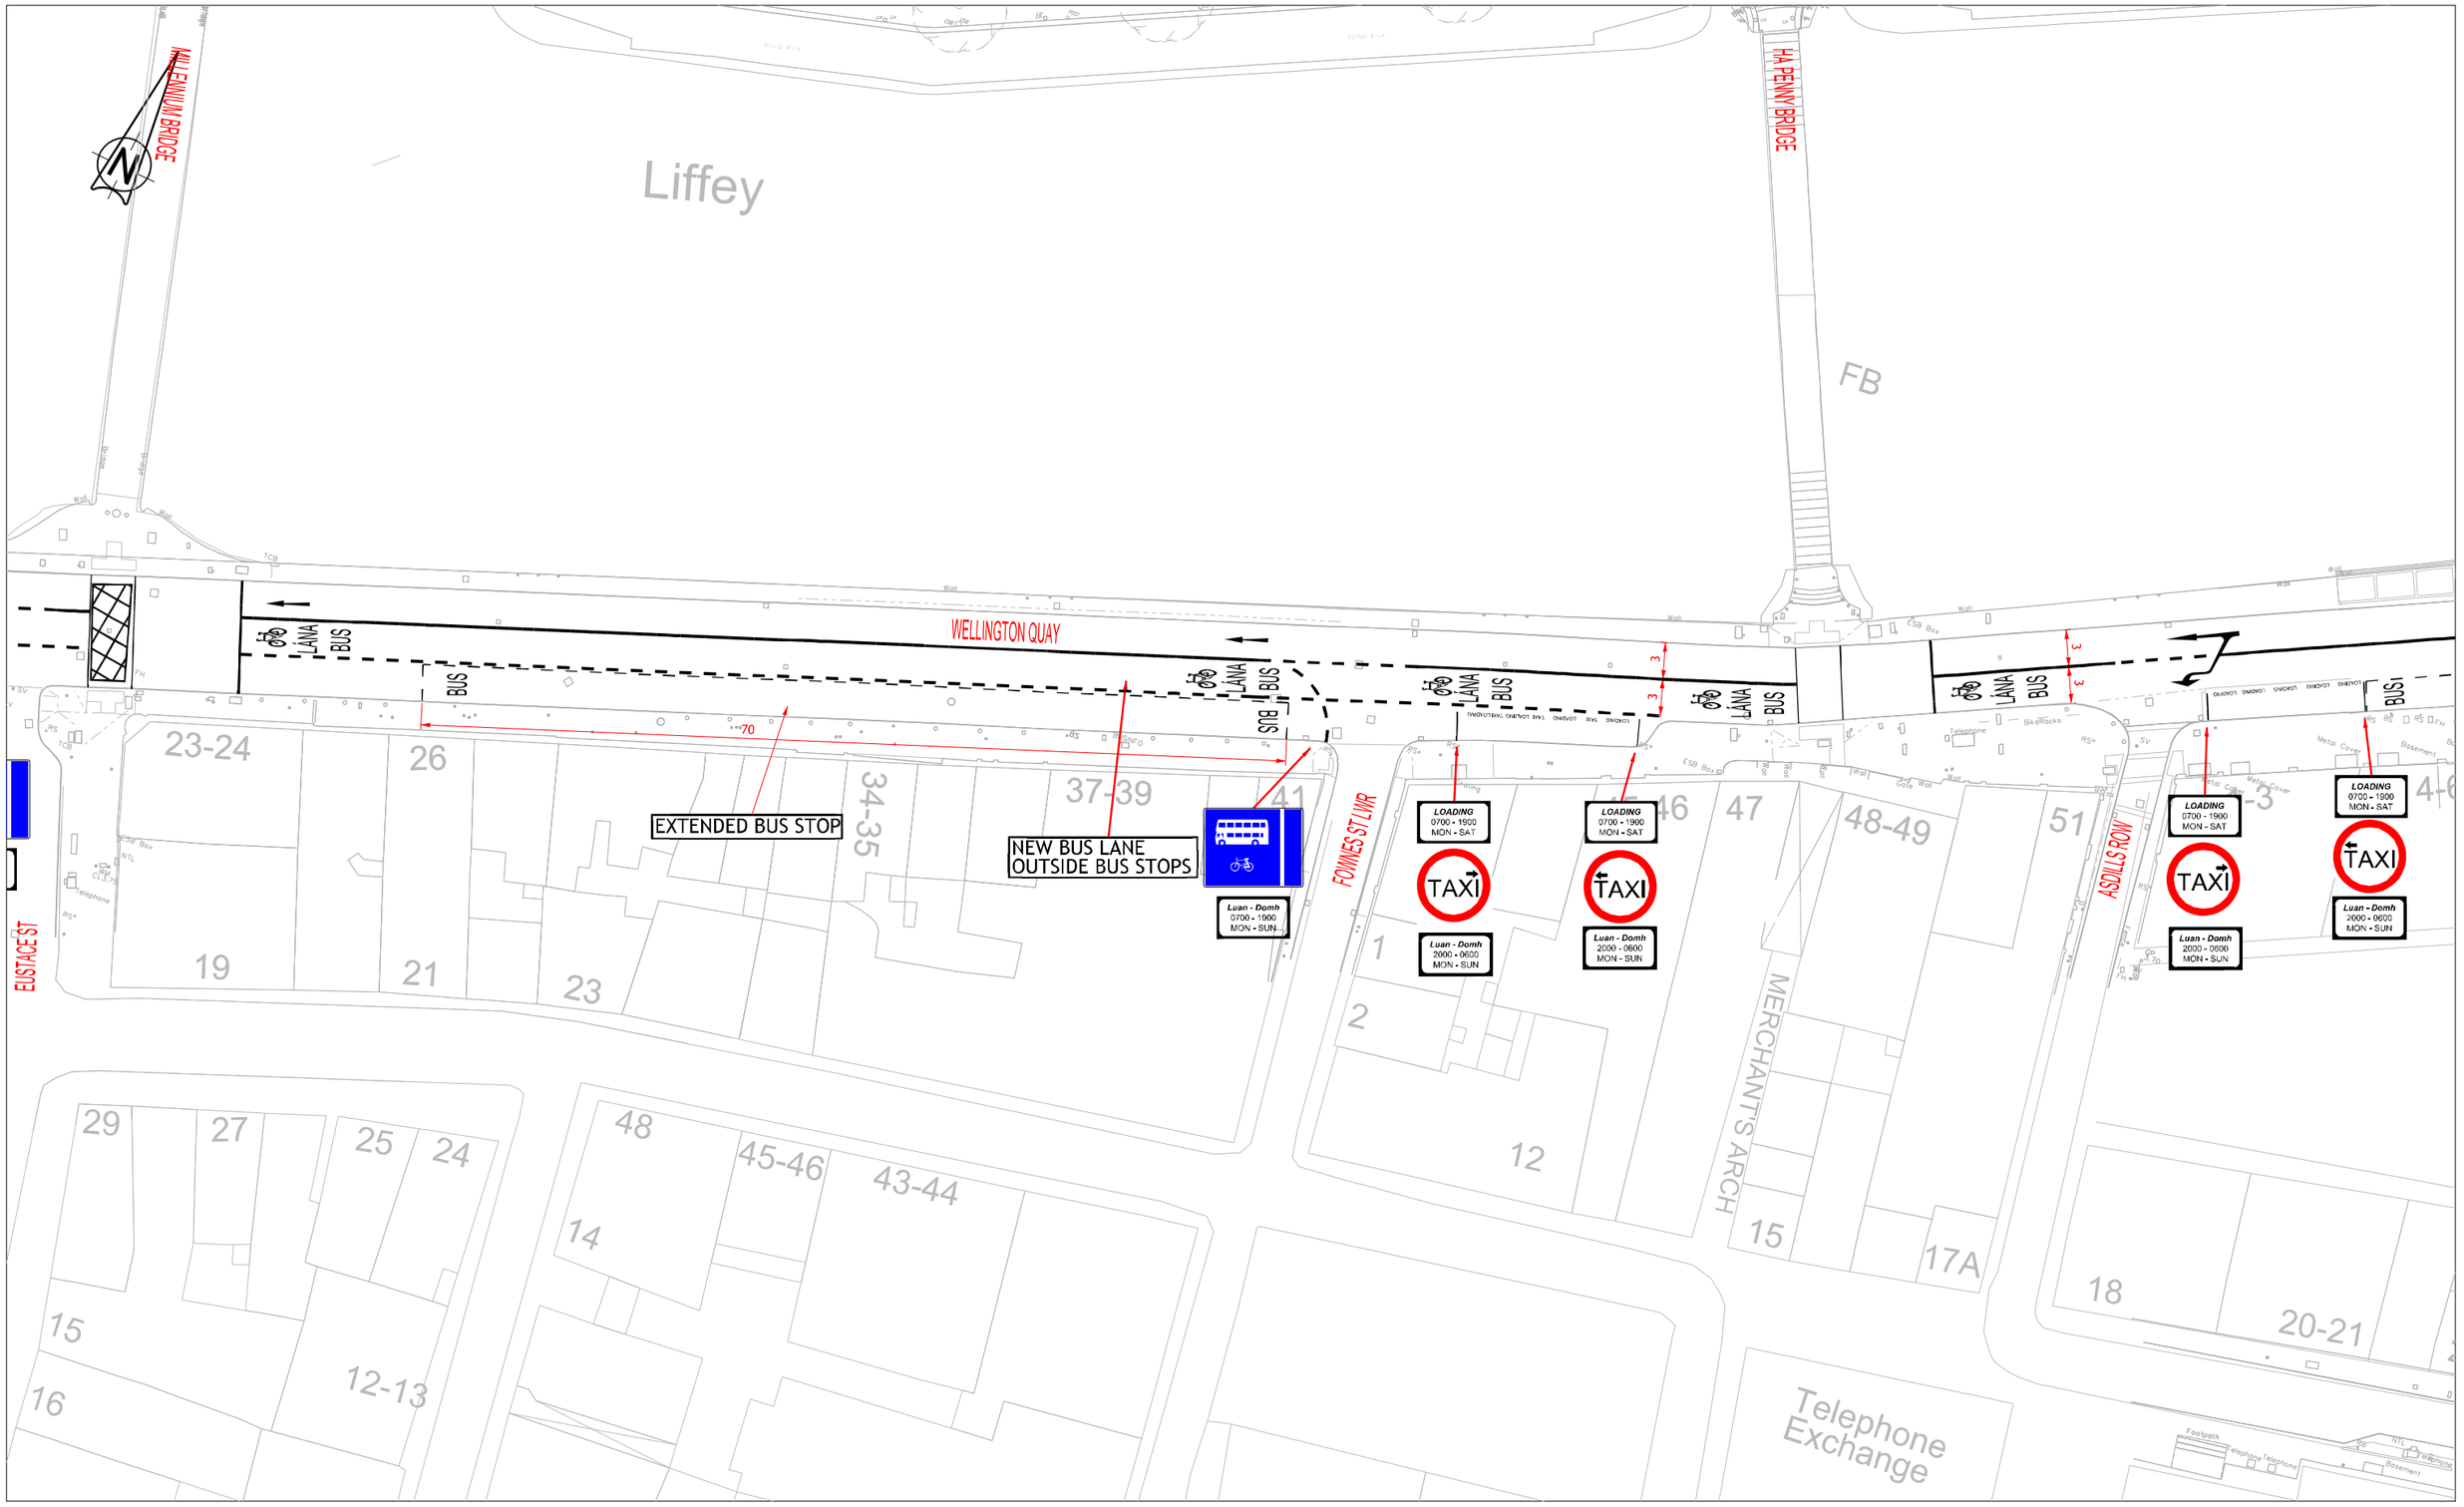

Comhairle Cathrach Bhaile Átha Cliath
Dublin City Council

DUBLIN CITY COUNCIL

Comhairle Chathair Bhaile Atha Cliath

ENVIRONMENT & TRANSPORTATION DEPT
CIVIC OFFICES
WOOD QUAY., DUBLIN 8.

BRENDAN O BRIEN
ACTING EXECUTIVE MANAGER TRAFFIC

NOTES

1. © Ordnance Survey Ireland.
© Ordnance Survey Ireland. All rights reserved.
License number 2017/23/CCMA/DublinCityCouncil

SHADE INDEX

LEGEND

No.	Revision	Date	By	Chk'd	App'd
	Stage		Date		App'd
	PRELIMINARY				
	APPROVAL				
	TENDER				
	CONSTRUCTION				

Project Title
NORTH AND SOUTH QUAYS TRAFFIC MANAGEMENT

Drawing Title
SOUTH QUAYS DETAILED DESIGN

Designed:	CAD File: RT 5169	Sheet	8 OF 11
Drawn: KMC	Job No: RT 5169		
Checked: MH	Scale: 1- 500@A3,	Drawing No: RT-5169-7008	Rev: C
Approved: MH	Date: 30-05-17		