

***PROPOSED TRAFFIC
MANAGEMENT SCHEME***

for

ALL TOGETHER NOW


at


Curraghmore Estate, Waterford

on

30th July - 02nd August 2026



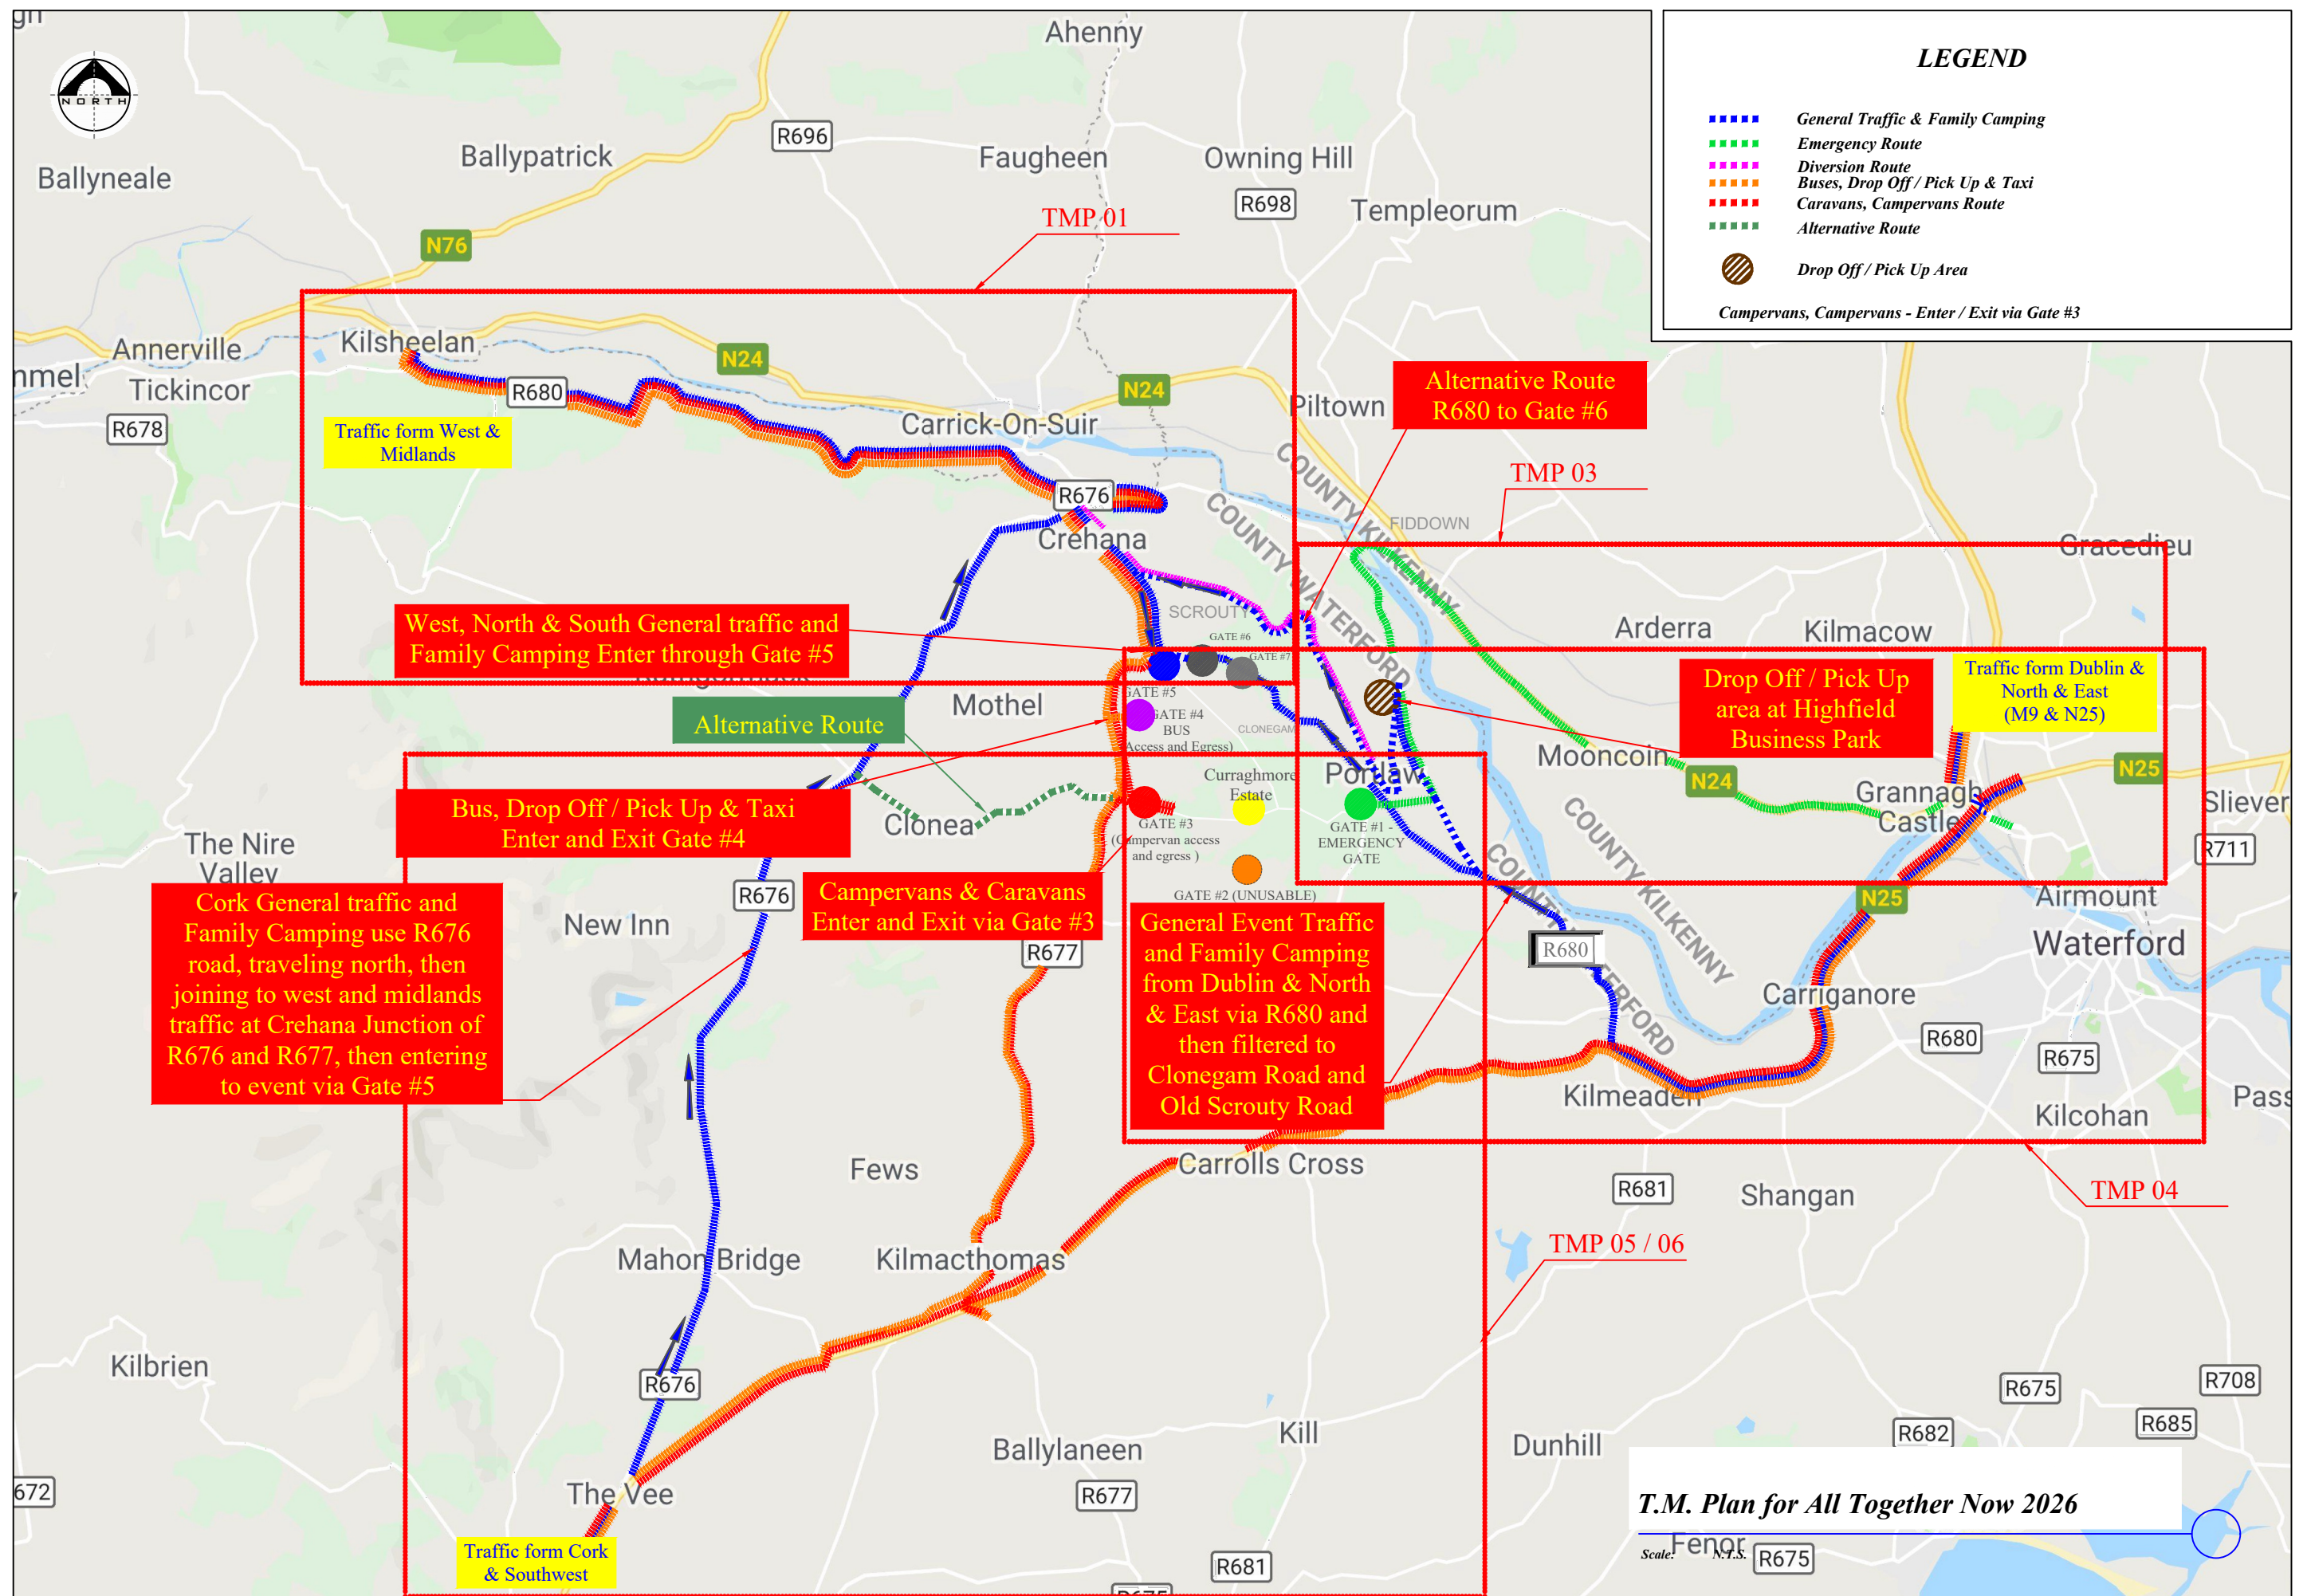

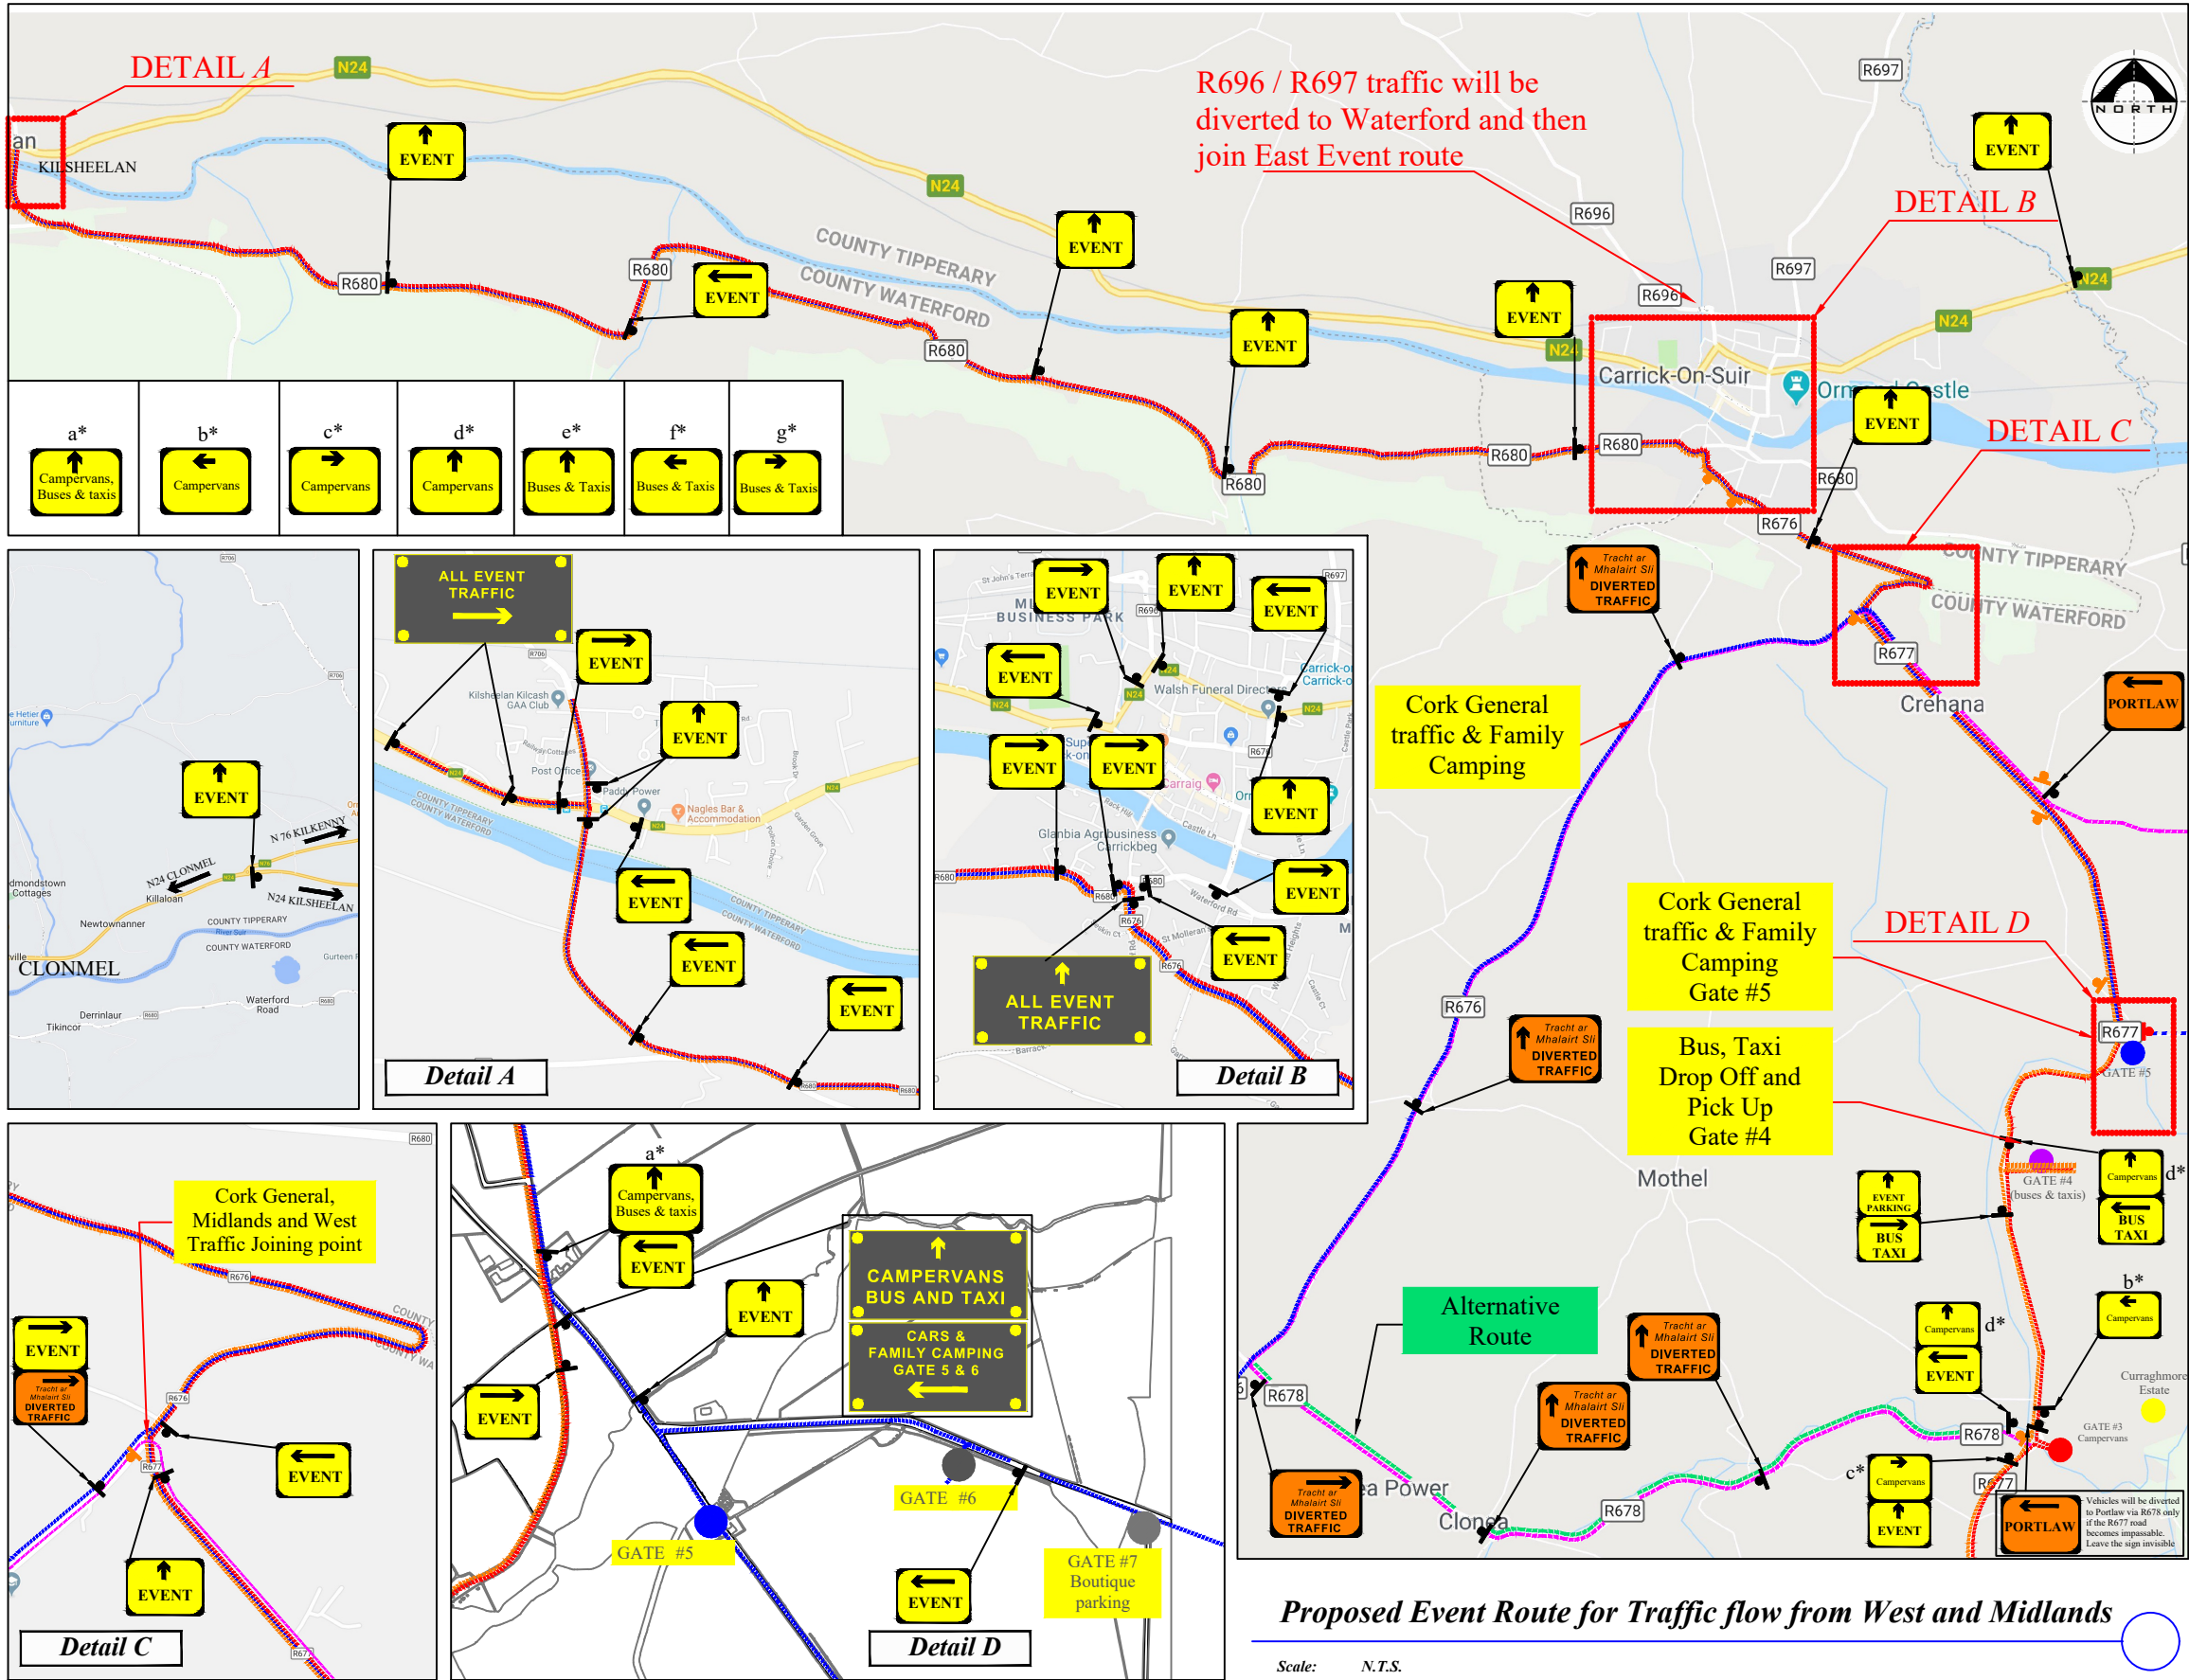

LEGEND

Sign Location

General Traffic & Family Camping

Emergency Route

Diversion Route

Buses, Drop Off / Pick Up & Taxi

Caravans, Campervans


VMS Variable Message Sign

Works TTM type:	Static Type A				
	Design Type A: >12h				
	LV-1 (I)	LV-1 (III)	LV-1 (IV)	LV-2 (I)	LV-2 (II)
1. Minimum Sign Size mm	450	600	600	600	750
2. Statutory Speed of the Road	30km/h	50	60	80	100
3. Distance between Advance Signs	10m	20m	20m	120m	200m
4. Number of Advance Signs	1 (<12h) 2 (>12h)	2	3 (<12h) 2 (>12h)	3 (<12h) 4 (>12h)	3 (<12h) 4 (>12h)
5. Minimum Visibility of Signs	25m	50m	60m	90m	120m
6. Longitudinal Safety Zone	0.5m	5m	15m	45m	60m
7. Lateral Safety Zone	0.5m	0.5m	0.5m	1.2m	1.2m
8. Leading Taper	1in1m	1in5m	1in10m	1in40	Lane-Width (US-Trade)
9. Maximum at Tapers Cone Space	1m	3m	3m	3m	3m
10. Maximum Longitudinal Cone Space	3m	3m	6m	12m	12m
11. Lane Width (m)	2.5m	3 (2.5)	3 (2.5)	3 m	3 m
12. Two-way Roadway width (m)	5m	5m	5m	-	-

Note:

- All signs to comply with Chapter 8 of the "Traffic Signs Manual"-Guidance Document-2019.
- All Traffic Management to be carried out in accordance with Chapter 8 of the "Traffic Signs Manual".
- Detailed Risk Assessment to be carried out prior to the installation of Traffic Management System.
- Exact sign positions to be agreed on site.
- All affected Parties and An Garda Síochána to be notified prior to works commencing.
- Signs to be positioned so as not to cause an obstruction to other road users.
- All signs to be faced with retro-reflective material to class ref 2 of EN 12899.
- "End of Roadworks" sign placed 20m to 50m from end of works area.
- Emergency routes will be maintained.
- Caravans & Campervans Enter via Gate #3.

**FREEFLOW
TRAFFIC
MANAGEMENT**

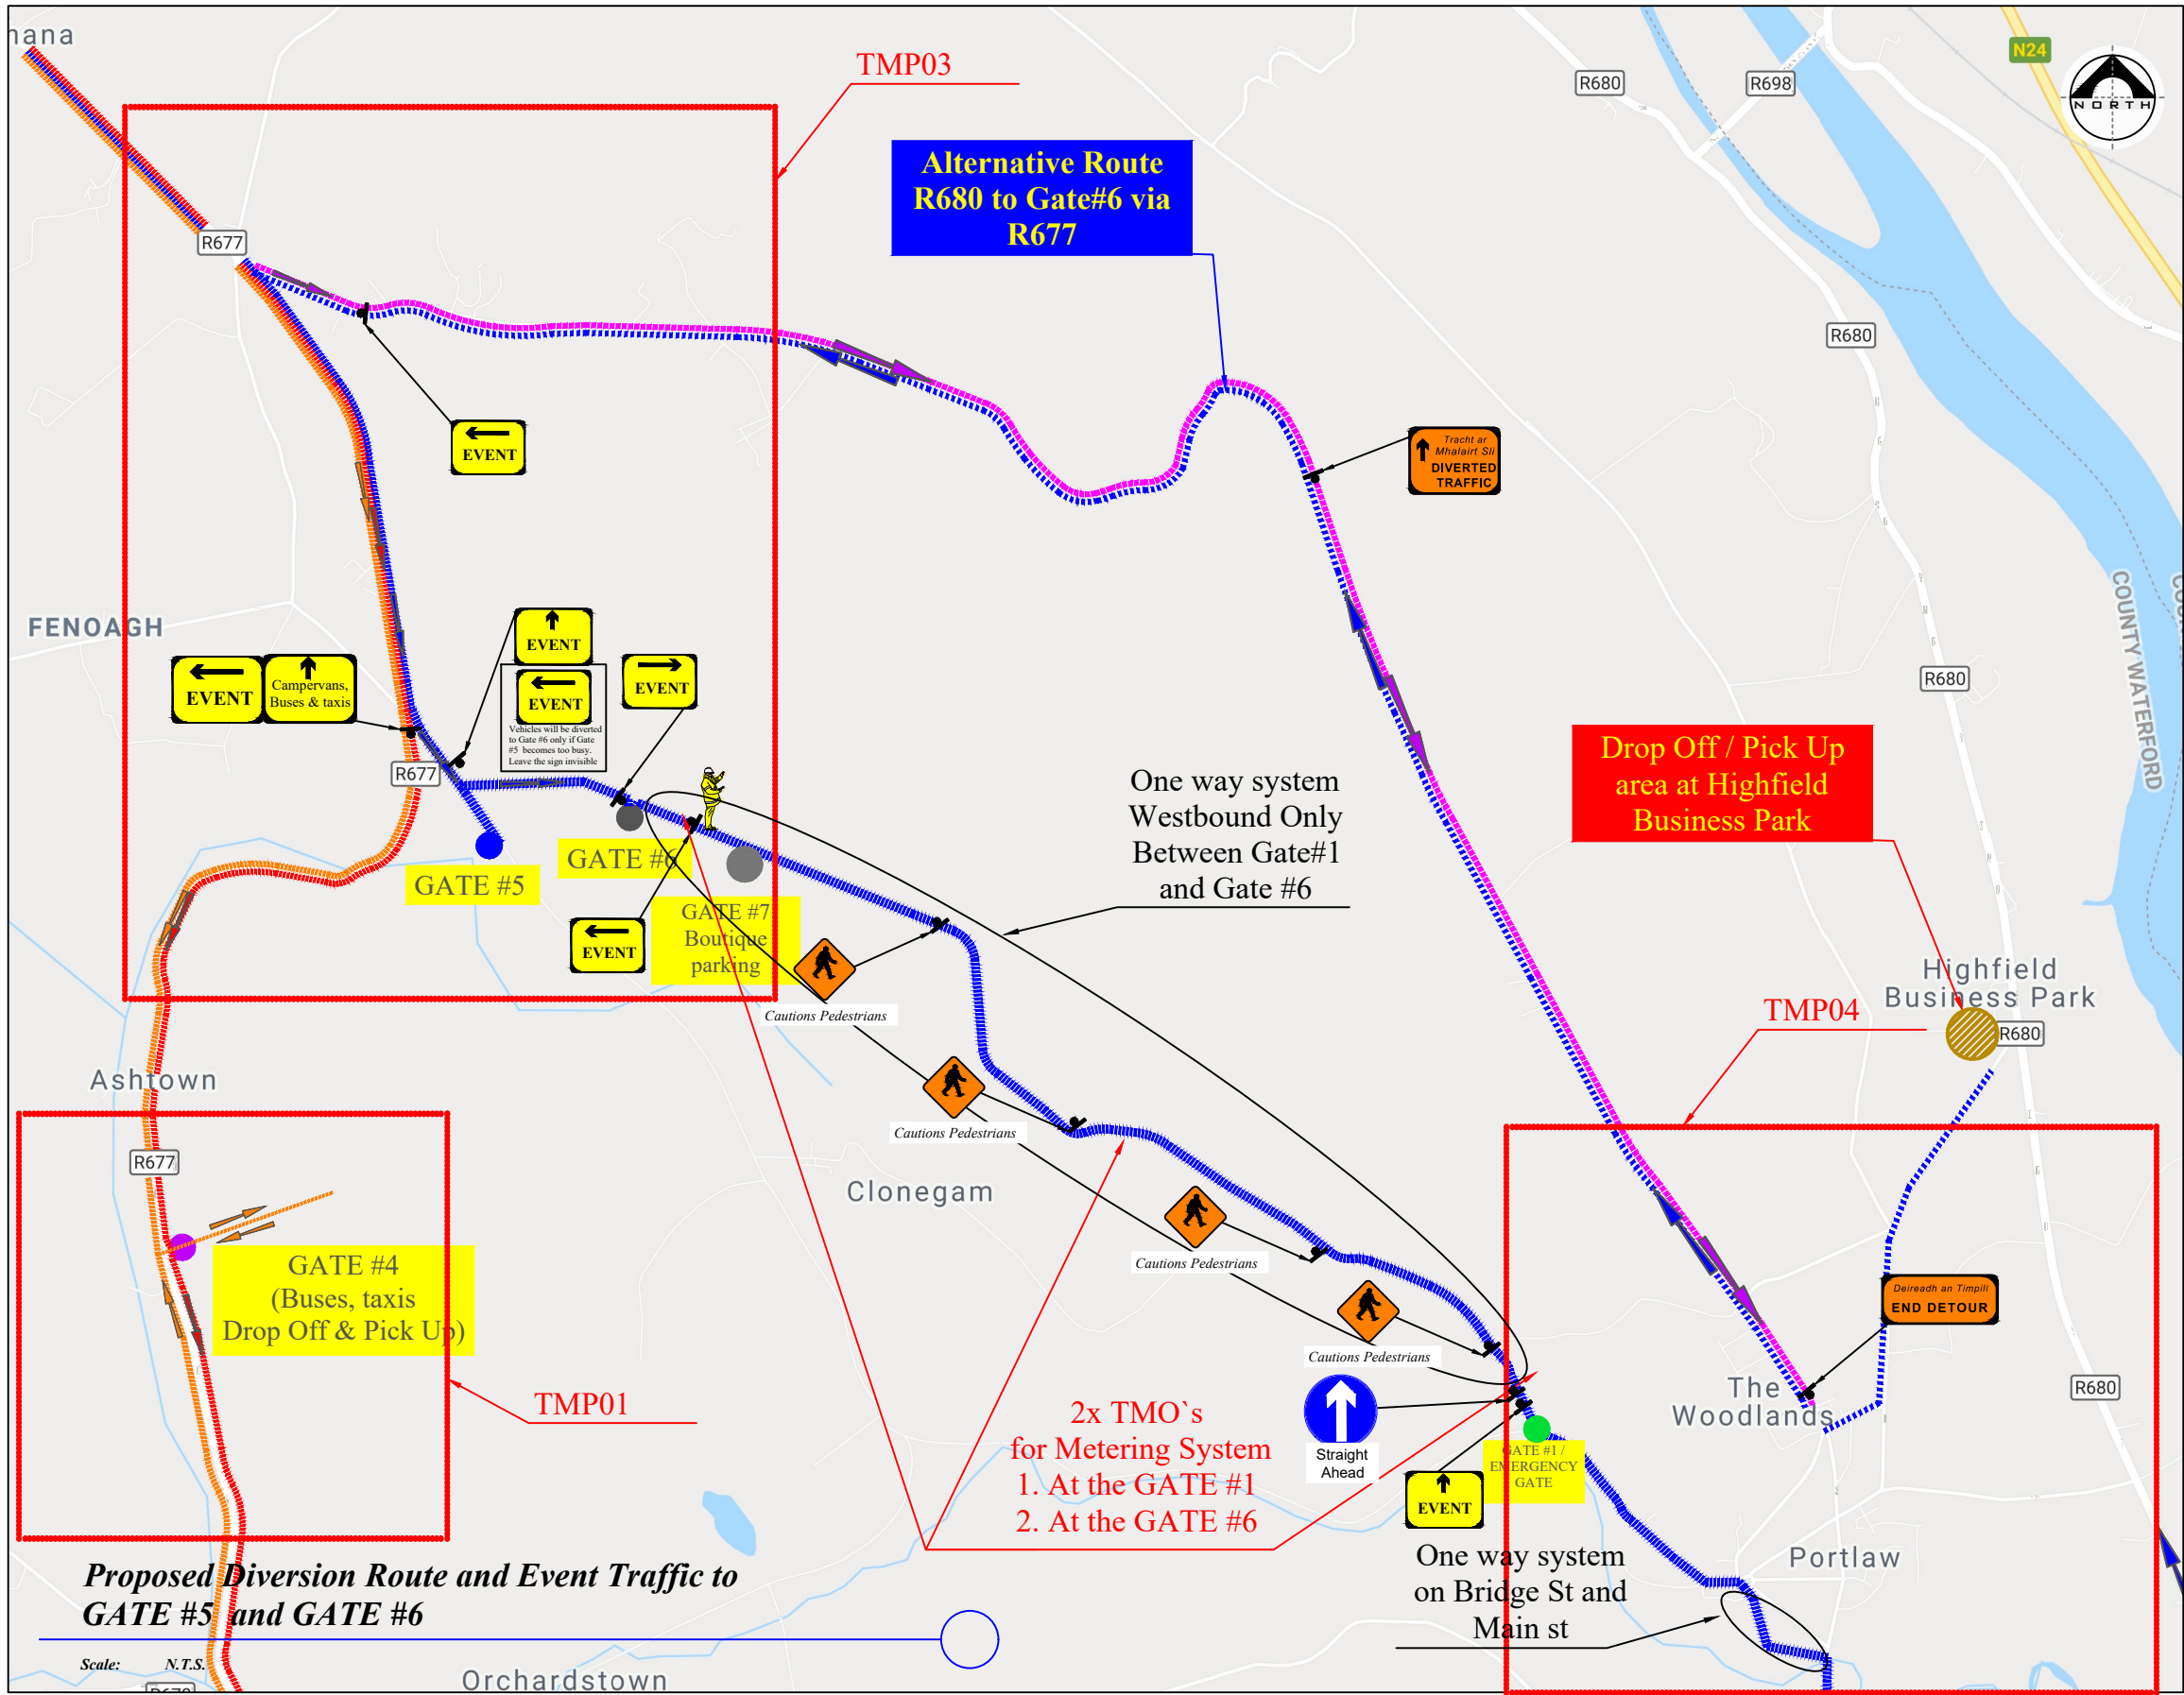

LEGEND

Sign Location

General Traffic & Family Camping

Emergency Route

Diversions Route

Buses, Drop Off / Pick Up & Taxi

Caravans, Campervans

ROAD CLOSED

EXCEPT FOR BUSES


NO EVENT TRAFFIC

VMS Variable Message Sign

Works TTM type:	Static Type A				
	Design Type A: >12h				
Design Parameters:	LV-1 (I)	LV-1 (III)	LV-1 (IV)	LV-2 (I)	LV-2 (II)
1. Minimum Sign Size mm	450	600	600	600	750
2. Statutory Speed of the Road	30km/h	50	60	80	100
3. Distance between Advance Signs	10m	20m	20m	120m	200m
4. Number of Advance Signs	1 (<12h) 2 (>12h)	2	3 (<12h) 2 (>12h)	3 (<12h) 4 (>12h)	3 (<12h) 4 (>12h)
5. Minimum Visibility of Signs	25m	50m	60m	90m	120m
6. Longitudinal Safety Zone	0.5m	5m	15m	45m	60m
7. Lateral Safety Zone	0.5m	0.5m	0.5m	1.2m	1.2m
8. Leading Taper	1in1m	1in5m	1in10m	1in40	Lane-Width (US-Inch)
9. Maximum at Tapers Cone Space	1m	3m	3m	3m	3m
10. Maximum Longitudinal Cone Space	3m	3m	6m	12m	12m
11. Lane Width (m)	2.5m	3 (2.5)	3 (2.5)	3 m	3 m
12. Two-way Roadway width (m)	5m	5m	5m	-	-

Note:

- All signs to comply with Chapter 8 of the "Traffic Signs Manual"-Guidance Document-2019.
- All Traffic Management to be carried out in accordance with Chapter 8 of the "Traffic Signs Manual".
- Detailed Risk Assessment to be carried out prior to the installation of Traffic Management System.
- Exact sign positions to be agreed on site.
- All affected Parties and An Garda Síochána to be notified prior to works commencing.
- Signs to be positioned so as not to cause an obstruction to other road users.
- All signs to be faced with retro-reflective material to class ref 2 of EN 12899.
- "End of Roadworks" sign placed 20m to 50m from end of works area.
- Emergency routes will be maintained.
- Caravans & Campervans Enter via Gate #3.

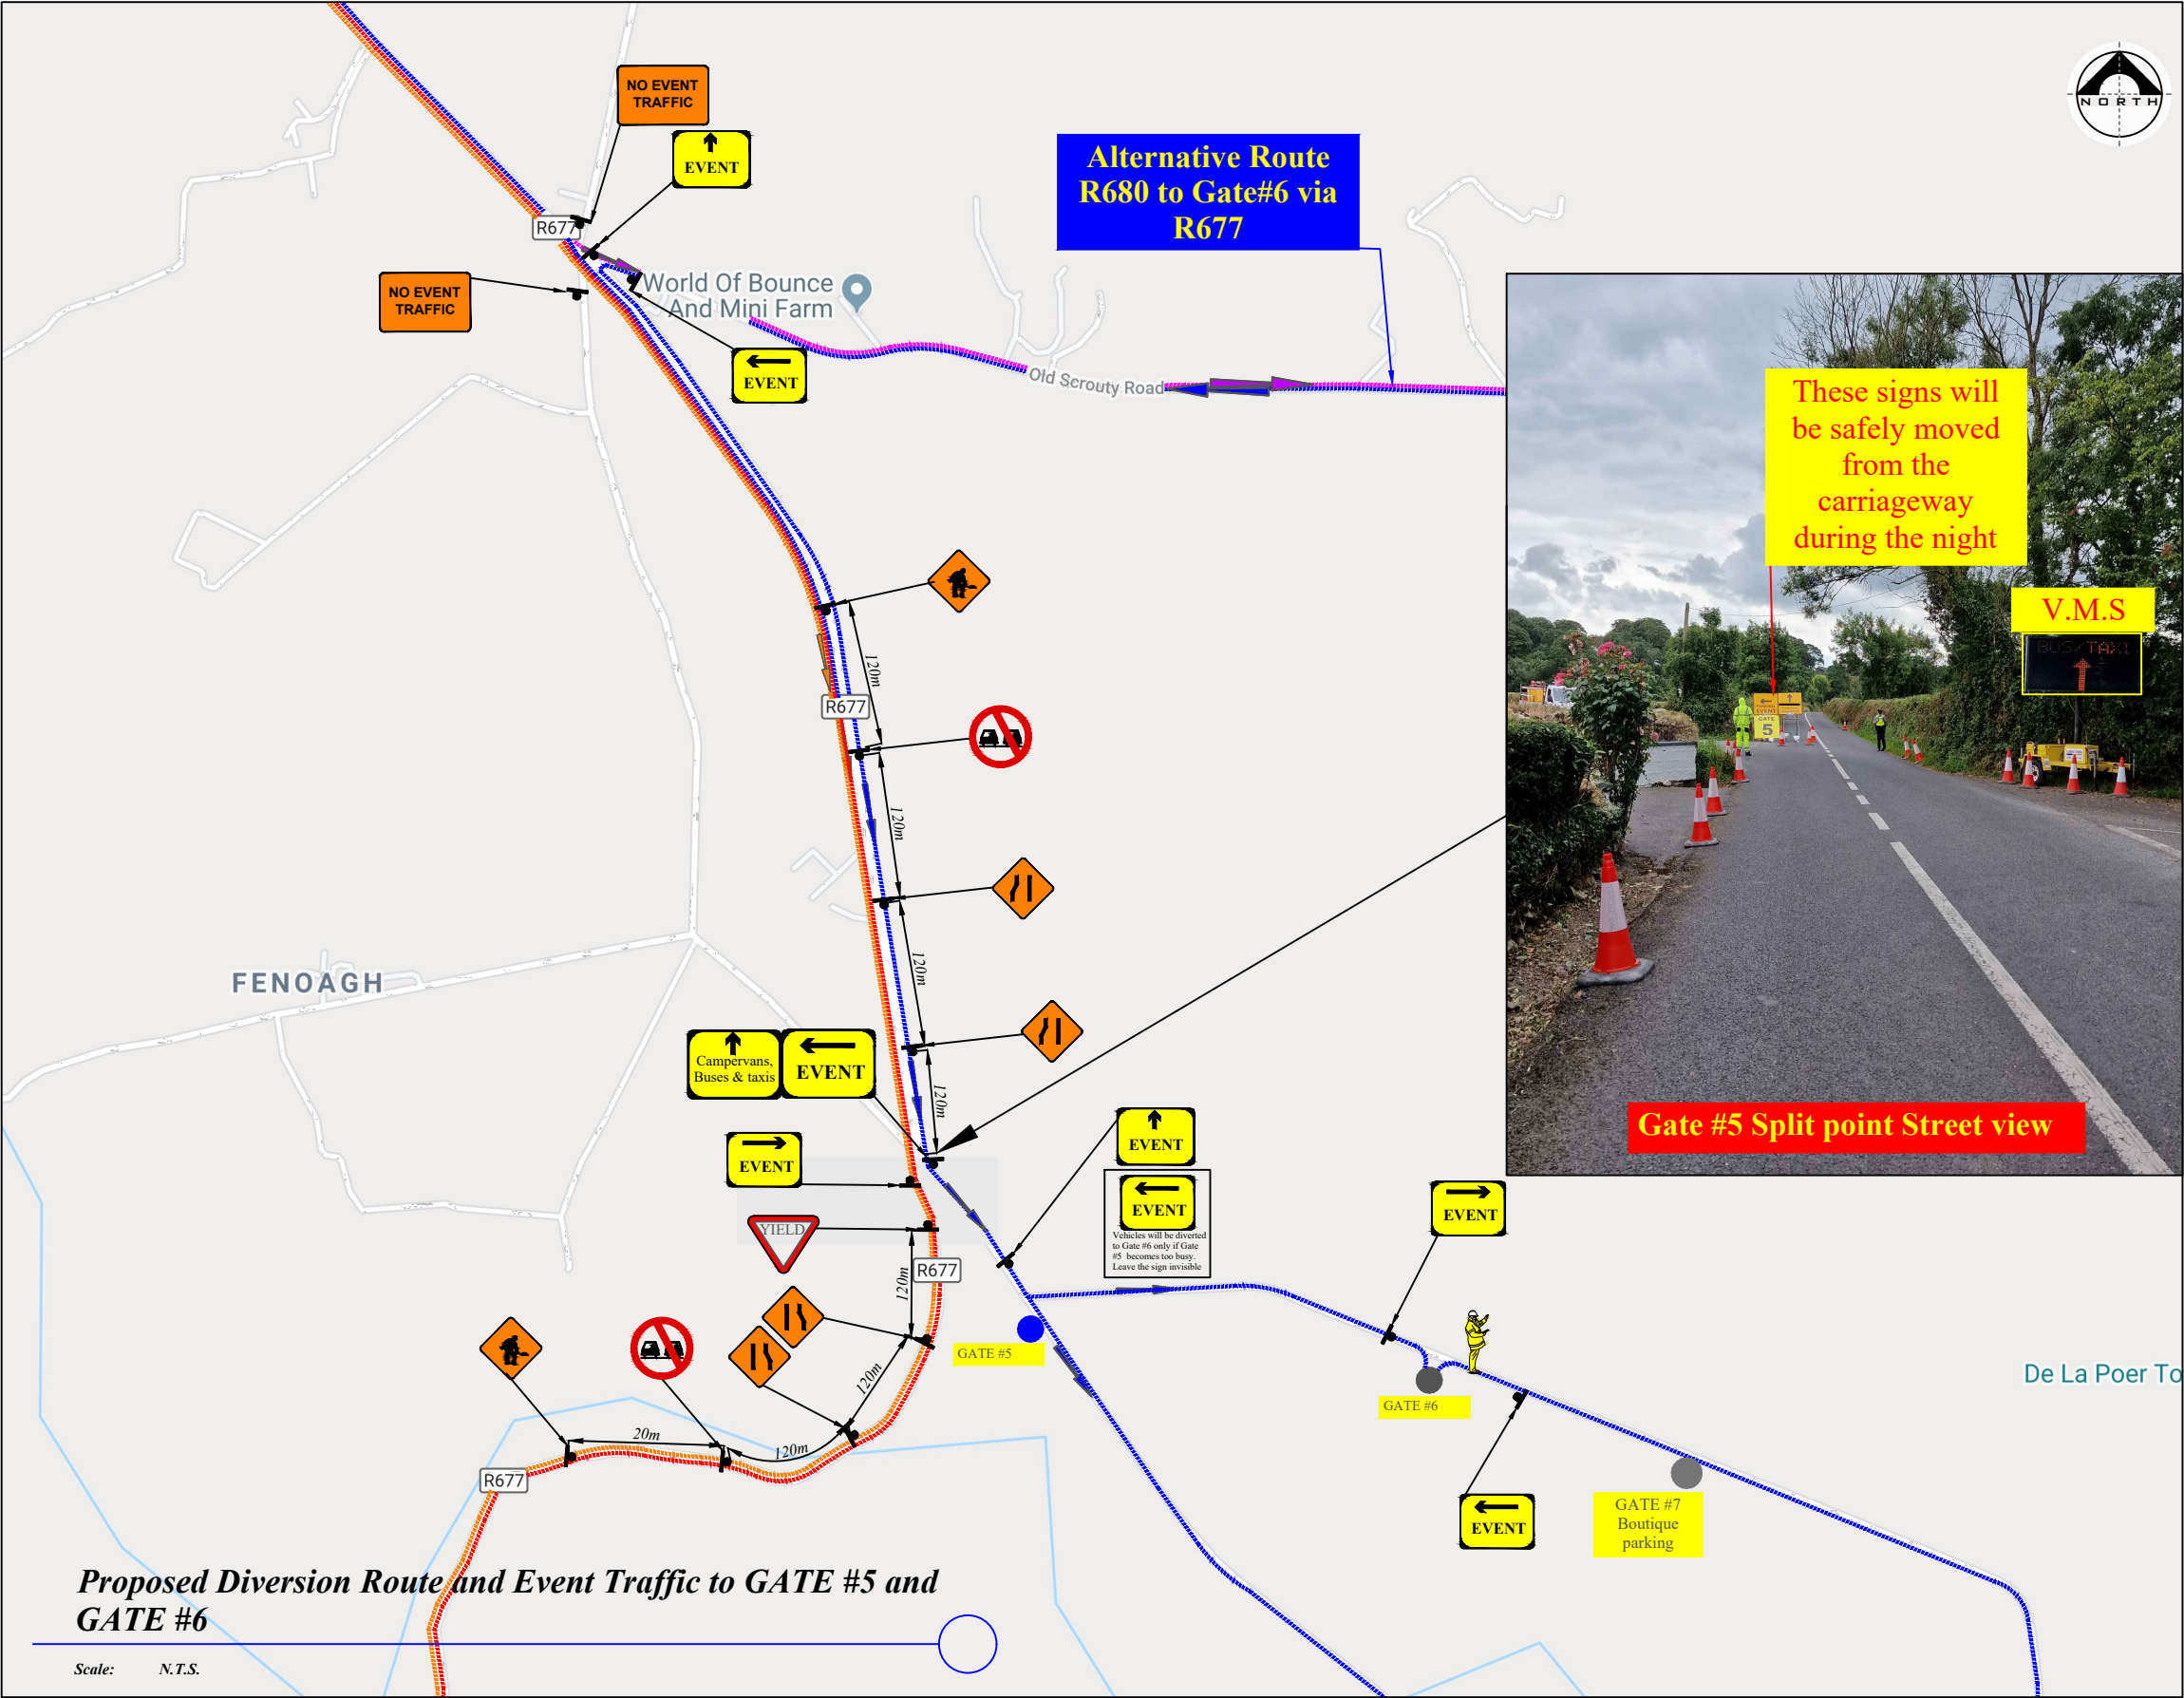

LEGEND

Sign Location

General Traffic & Family Camping

Emergency Route

Diversion Route

Buses, Drop Off / Pick Up & Taxi

Caravans, Campervans

ROAD CLOSED

EXCEPT FOR BUSES

NO EVENT TRAFFIC

VMS Variable Message Sign

Works TTM type:	Static Type A				
	Design Type A: >12h				
Design Parameters:	LV-1 (I)	LV-1 (III)	LV-1 (IV)	LV-2 (I)	LV-2 (II)
1. Minimum Sign Size mm	450	600	600	600	750
2. Statutory Speed of the Road	30km/h	50	60	80	100
3. Distance between Advance Signs	10m	20m	20m	120m	200m
4. Number of Advance Signs	1 (<12h) 2 (>12h)	2	3 (<12h) 2 (>12h)	3 (<12h) 2 (>12h)	4 (<12h) 3 (>12h)
5. Minimum Visibility of Signs	25m	50m	60m	90m	120m
6. Longitudinal Safety Zone	0.5m	5m	15m	45m	60m
7. Lateral Safety Zone	0.5m	0.5m	0.5m	1.2m	1.2m
8. Leading Taper	1in1m	1in5m	1in10m	1in40	Lane-Width (H.S.140m)
9. Maximum at Tapers Cone Space	1m	3m	3m	3m	3m
10. Maximum Longitudinal Cone Space	3m	3m	6m	12m	12m
11. Lane Width (m)	2.5m	3 (2.5)	3 (2.5)	3 m	3 m
12. Two-way Roadway width (m)	5m	5m	5m	-	-

Note:

- All signs to comply with Chapter 8 of the "Traffic Signs Manual"-Guidance Document-2019.
- All Traffic Management to be carried out in accordance with Chapter 8 of the "Traffic Signs Manual".
- Detailed Risk Assessment to be carried out prior to the installation of Traffic Management System.
- Exact sign positions to be agreed on site.
- All affected Parties and An Garda Siochana to be notified prior to works commencing.
- Signs to be positioned so as not to cause an obstruction to other road users.
- All signs to be faced with retro-reflective material to class ref 2 of EN 12899.
- "End of Roadworks" sign placed 20m to 50m from end of works area.
- Emergency routes will be maintained.
- Caravans & Campervans Enter via Gate #3.



FREEFLOW
TRAFFIC
MANAGEMENT

Rev:	Description:	Date:

Job Details:
Proposed Traffic Management Plan for
All Together Now, at Curraghmore Estate
Waterford, on 30 July - 02 August 2026

Sheet: CAD File ref.:

Drawing:
TMP for Scrouty rd and R677 rd Junction




Drawn By:
DM

Date:
October 2025

Dwg no:
03

Rev:

Scale:
As Shown

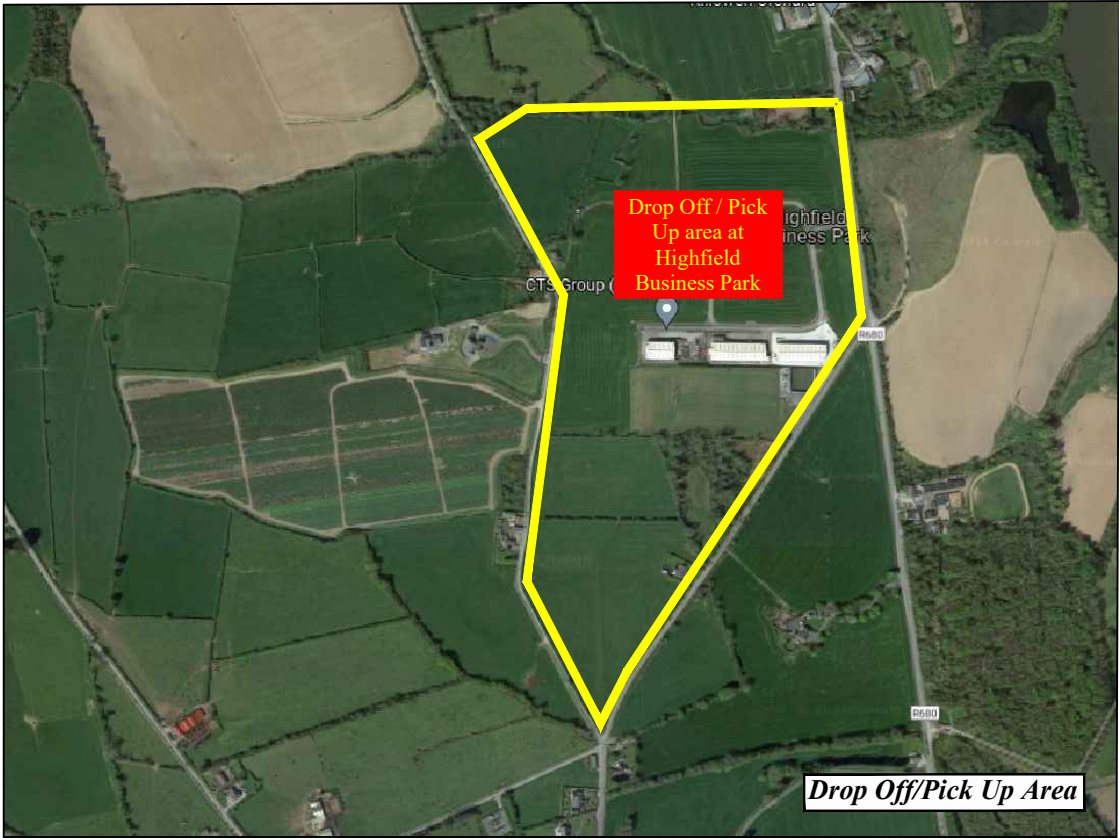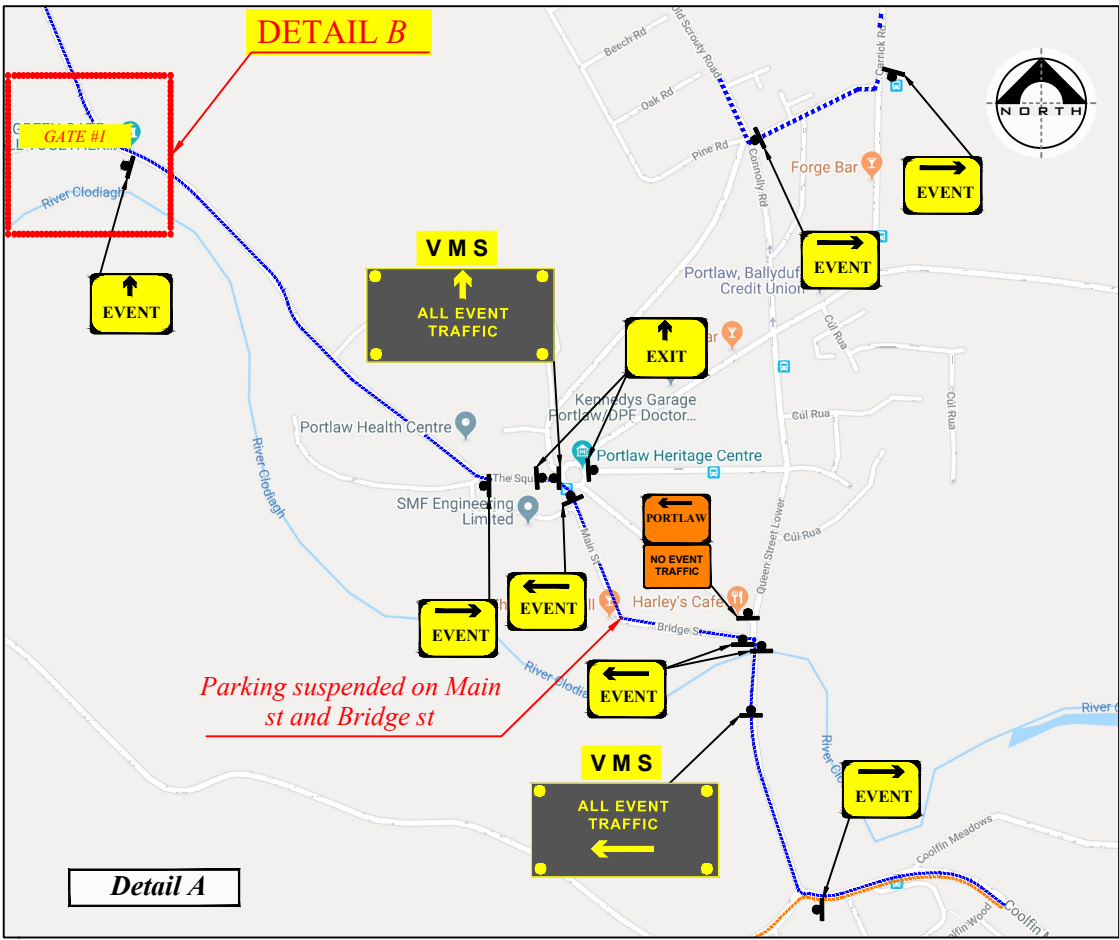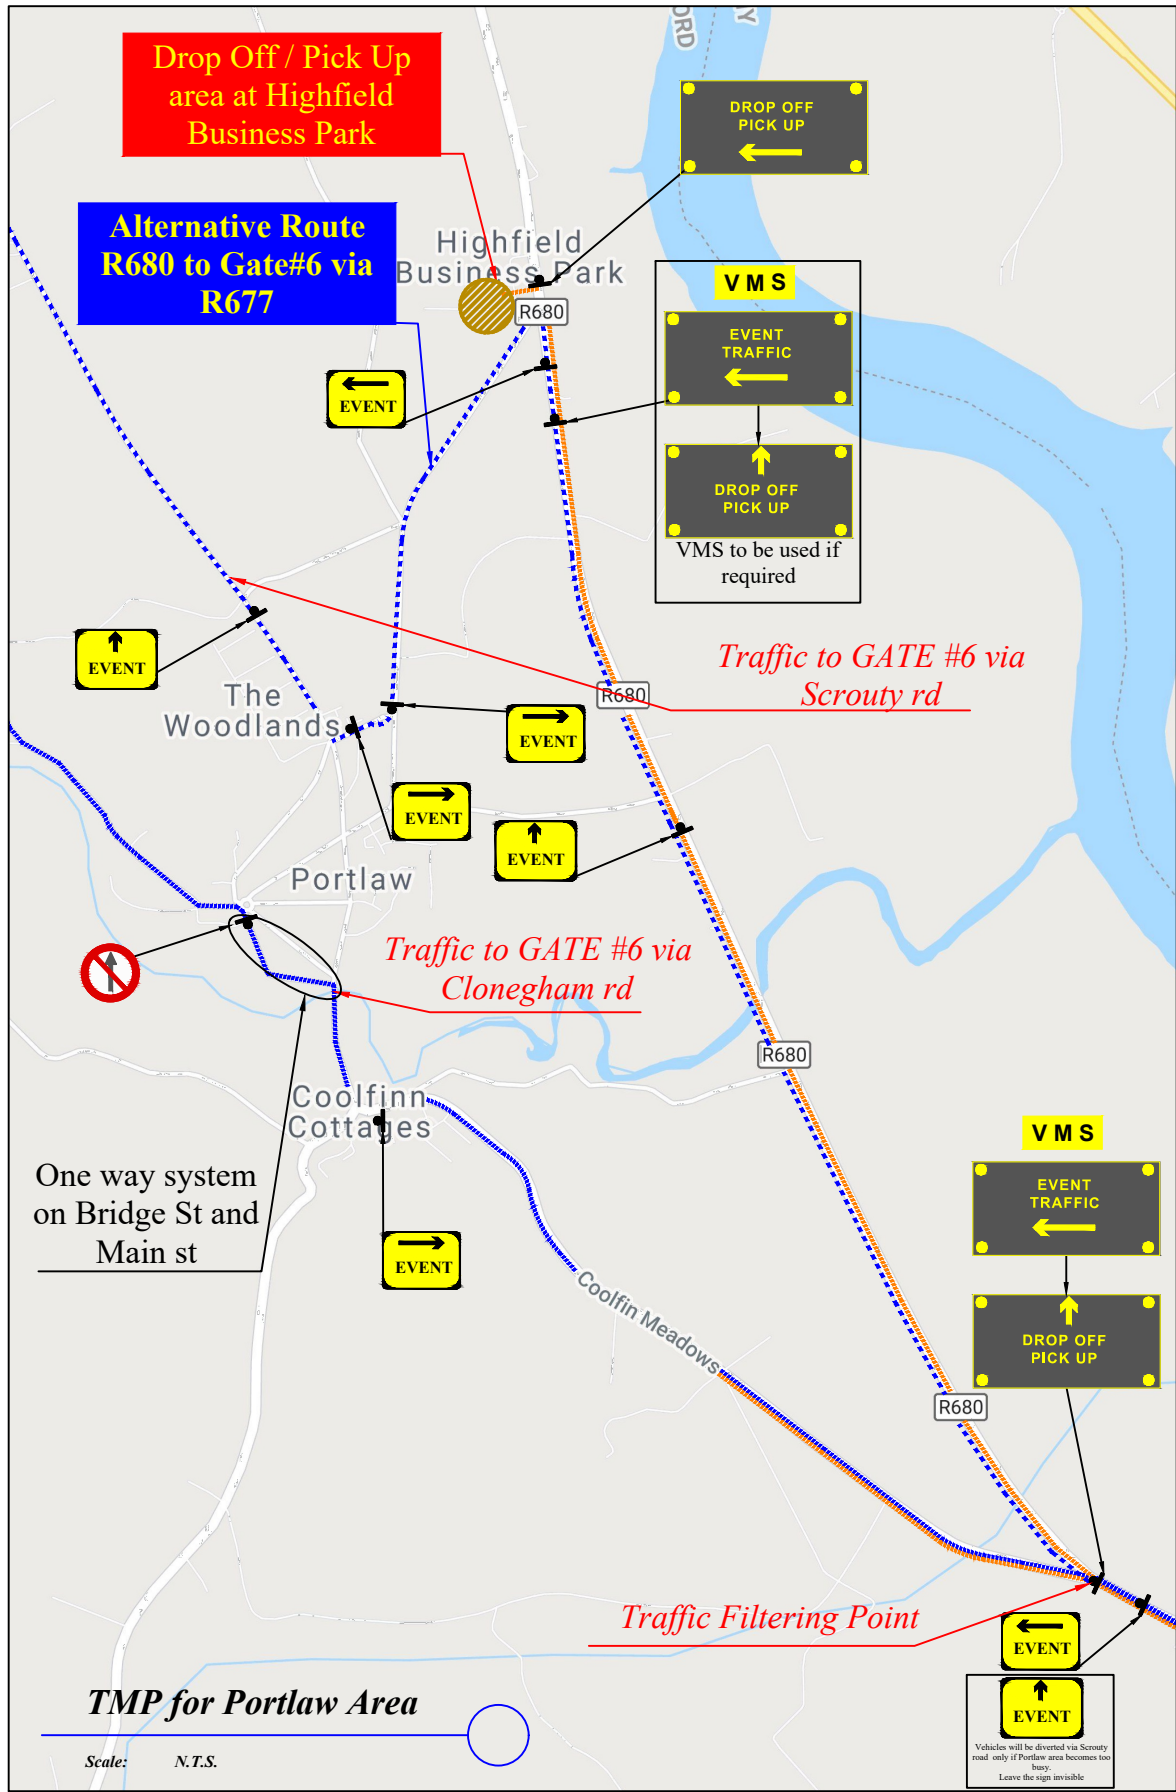

LEGEND

Sign Location

General Traffic & Family Camping

Emergency Route

Diversion Route

Buses, Drop Off / Pick Up & Taxi


Caravans, Campervans

VMS Variable Message Sign

Works TTM type:	Static Type A				
	Design Type A: >12h				
Design Parameters:	LV-1 (I)	LV-1 (III)	LV-1 (IV)	LV-2 (I)	LV-2 (II)
1. Minimum Sign Size mm	450	600	600	600	750
2. Statutory Speed of the Road	30km/h	50	60	80	100
3. Distance between Advance Signs	10m	20m	20m	120m	200m
4. Number of Advance Signs	1 (<12h) 2 (>12h)	2	3 (<12h) 4 (>12h)	3 (<12h) 4 (>12h)	3 (<12h) 4 (>12h)
5. Minimum Visibility of Signs	25m	50m	60m	90m	120m
6. Longitudinal Safety Zone	0.5m	5m	15m	45m	60m
7. Lateral Safety Zone	0.5m	0.5m	0.5m	1.2m	1.2m
8. Leading Taper	1in1m	1in5m	1in10m	1in40	Lane-Width (US-1000)
9. Maximum at Tapers Cone Space	1m	3m	3m	3m	3m
10. Maximum Longitudinal Cone Space	3m	3m	6m	12m	12m
11. Lane Width (m)	2.5m	3 (2.5)	3 (2.5)	3 m	3 m
12. Two-way Roadway width (m)	5m	5m	5m	-	-

Note:

- All signs to comply with Chapter 8 of the "Traffic Signs Manual"-Guidance Document-2019.
- All Traffic Management to be carried out in accordance with Chapter 8 of the "Traffic Signs Manual".
- Detailed Risk Assessment to be carried out prior to the installation of Traffic Management System.
- Exact sign positions to be agreed on site.
- All affected Parties and An Garda Siochana to be notified prior to works commencing.
- Signs to be positioned so as not to cause an obstruction to other road users.
- All signs to be faced with retro-reflective material to class ref 2 of EN 12899.
- "End of Roadworks" sign placed 20m to 50m from end of works area.
- Emergency routes will be maintained.
- Caravans & Campervans Enter via Gate #3.

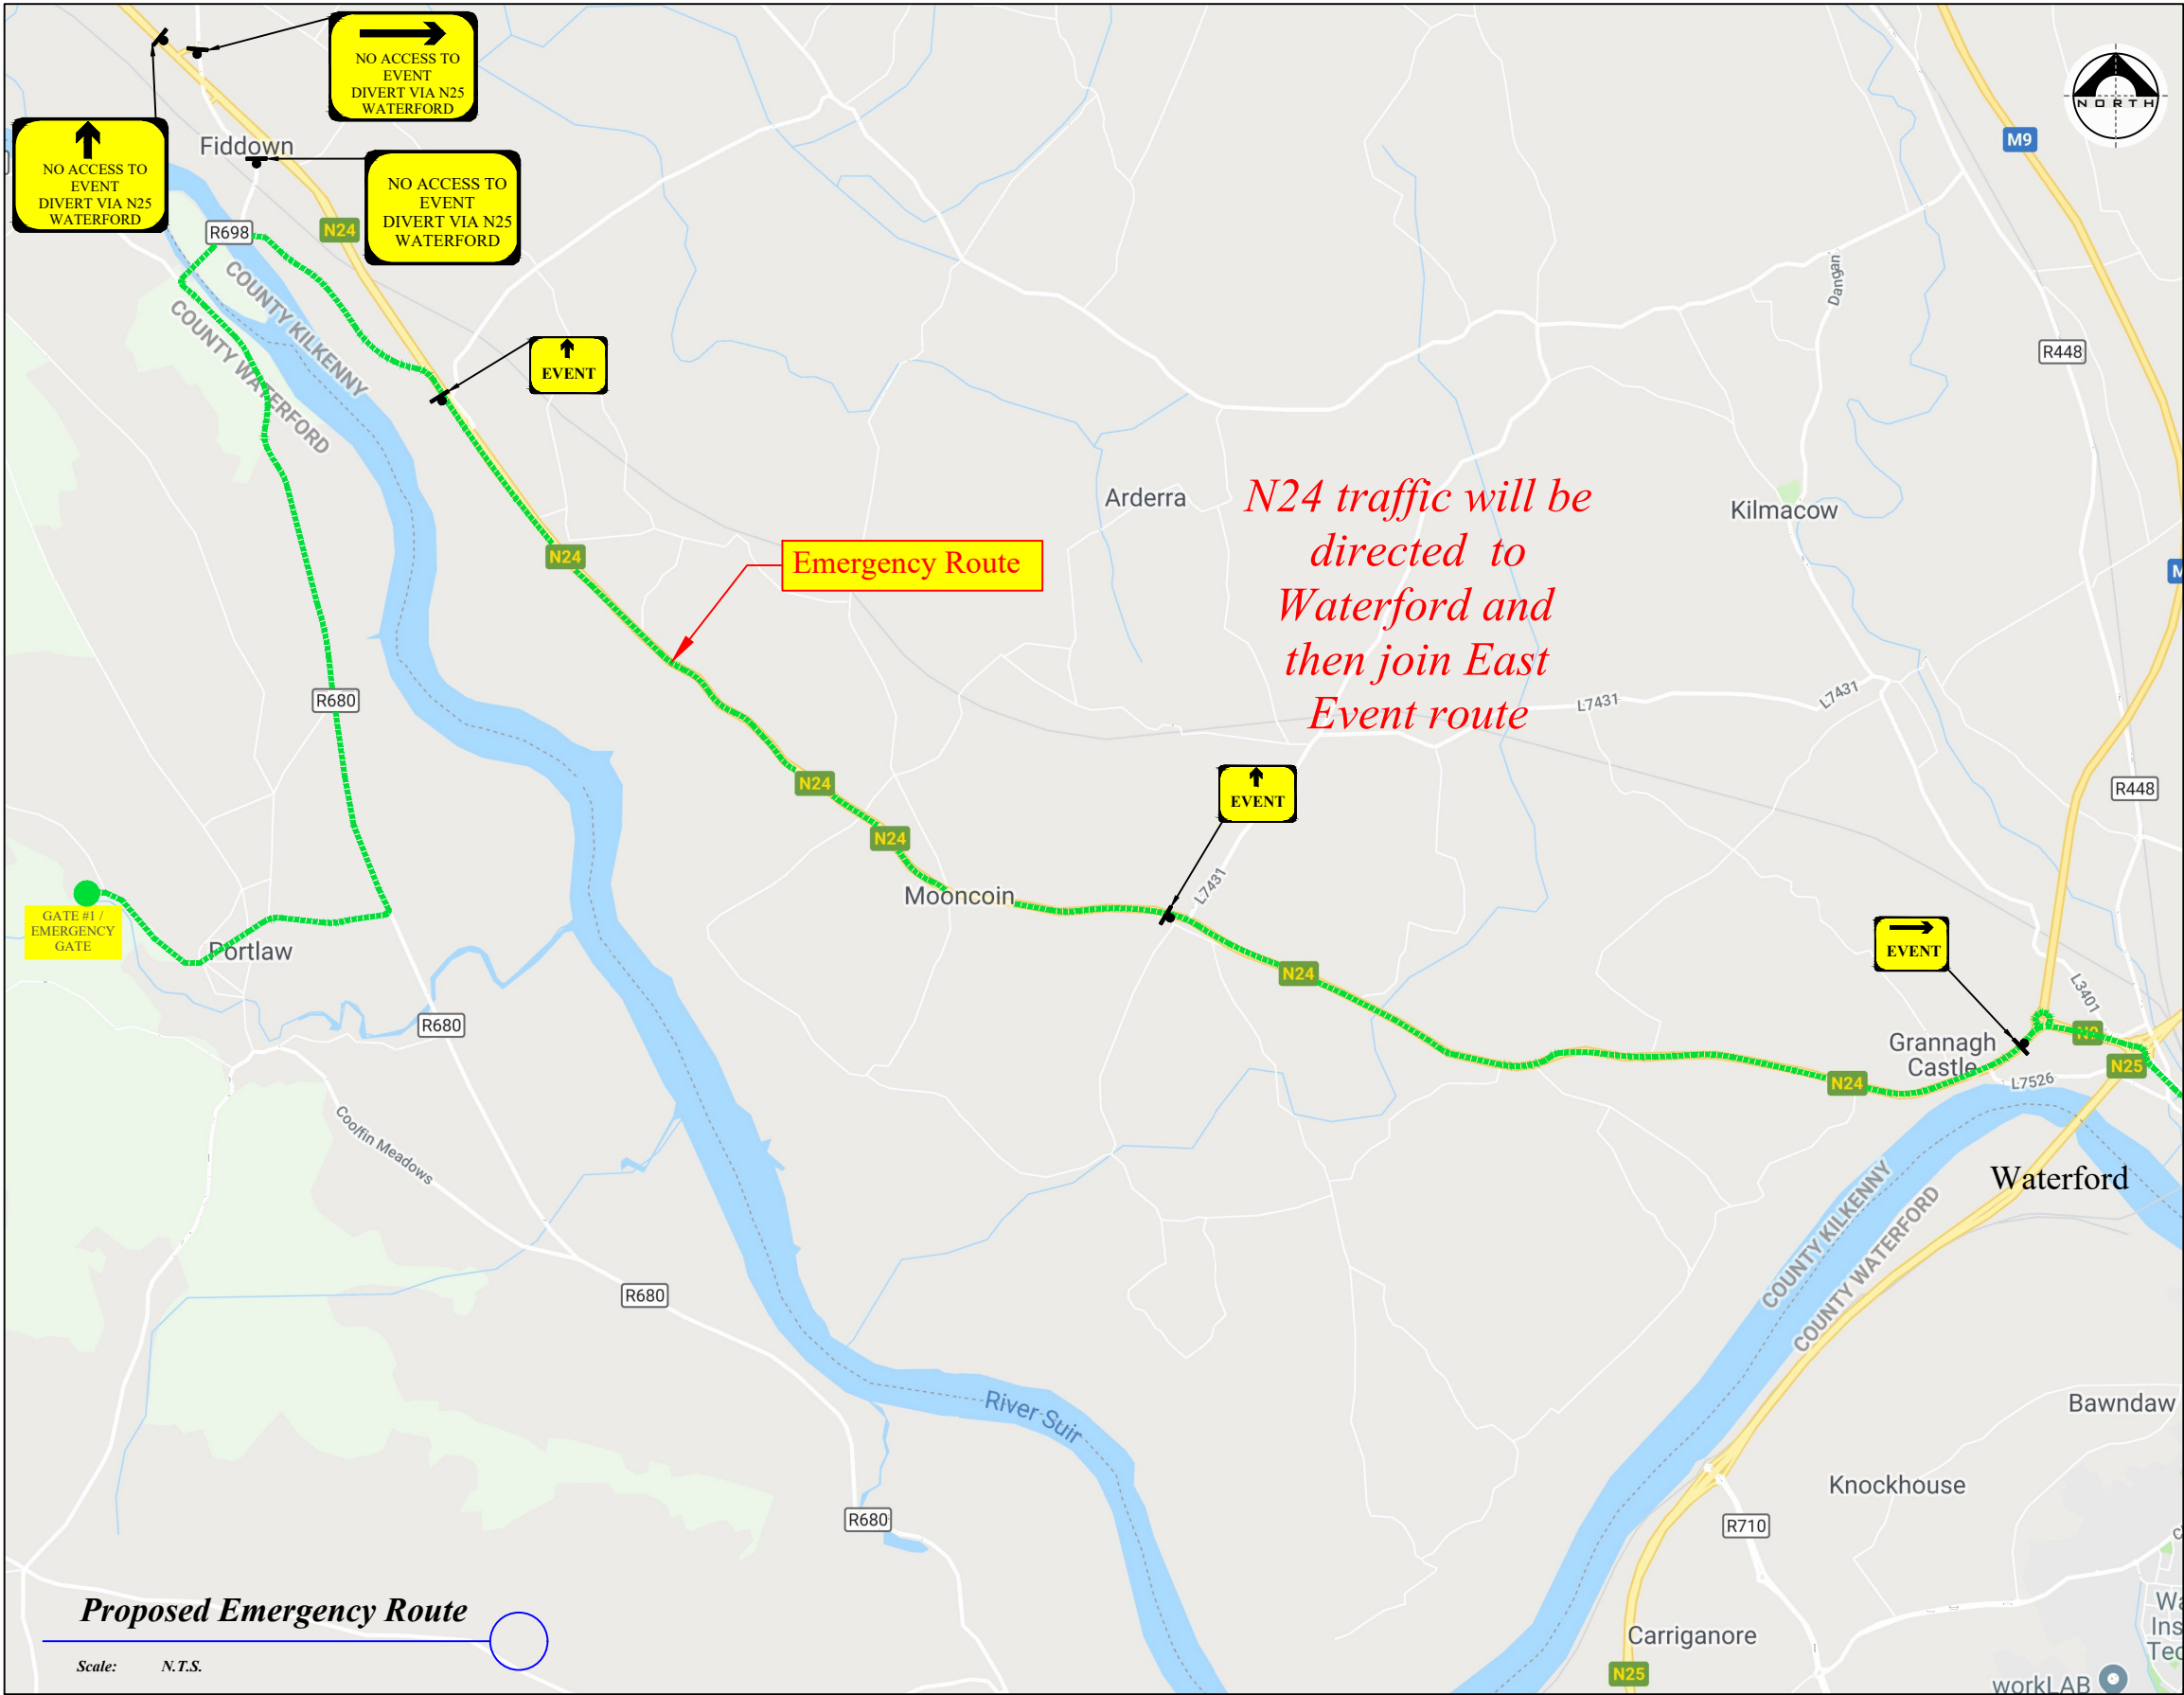

LEGEND

Sign Location

General Traffic & Family Camping

Emergency Route

Diversion Route

Buses, Drop Off / Pick Up & Taxi

Caravans, Campervans

ROAD CLOSED

EVENT SIGN

NO EVENT TRAFFIC

VMS Variable Message Sign

Works TTM type:	Static Type A				
	Design Type A: >12h				
Design Parameters:	LV-1 (I)	LV-1 (III)	LV-1 (IV)	LV-2 (I)	LV-2 (II)
1. Minimum Sign Size mm	450	600	600	600	750
2. Statutory Speed of the Road	30km/h	50	60	80	100
3. Distance between Advance Signs	10m	20m	20m	120m	200m
4. Number of Advance Signs	1 (<12h) 2 (>12h)	2	3 (<12h) 2 (>12h)	3 (<12h) 4 (>12h)	3 (<12h) 4 (>12h)
5. Minimum Visibility of Signs	25m	50m	60m	90m	120m
6. Longitudinal Safety Zone	0.5m	5m	15m	45m	60m
7. Lateral Safety Zone	0.5m	0.5m	0.5m	1.2m	1.2m
8. Leading Taper	1in1m	1in5m	1in10m	1in40	Lane-Width (US-100)
9. Maximum at Tapers Cone Space	1m	3m	3m	3m	3m
10. Maximum Longitudinal Cone Space	3m	3m	6m	12m	12m
11. Lane Width (m)	2.5m	3 (2.5)	3 (2.5)	3 m	3 m
12. Two-way Roadway width (m)	5m	5m	5m	-	-

Note:

- All signs to comply with Chapter 8 of the "Traffic Signs Manual"-Guidance Document-2019.
- All Traffic Management to be carried out in accordance with Chapter 8 of the "Traffic Signs Manual".
- Detailed Risk Assessment to be carried out prior to the installation of Traffic Management System.
- Exact sign positions to be agreed on site.
- All affected Parties and An Garda Siochana to be notified prior to works commencing.
- Signs to be positioned so as not to cause an obstruction to other road users.
- All signs to be faced with retro-reflective material to class ref 2 of EN 12899.
- "End of Roadworks" sign placed 20m to 50m from end of works area.
- Emergency routes will be maintained.
- N24 traffic will be directed from Carrick on Suir to Waterford and then join East Event route




FREEFLOW
TRAFFIC
MANAGEMENT

Rev:	Description:	Date:

Job Details:	
Proposed Traffic Management Plan for All Together Now, at Carraghmore Estate Waterford, on 30 July - 02 August 2026	
Sheet:	CAD File ref.:

Drawing:	
Proposed Emergency Route	
Drawn By:	Date:
DM	October 2025

Dwg no:
05
Rev:
Scale:
As Shown

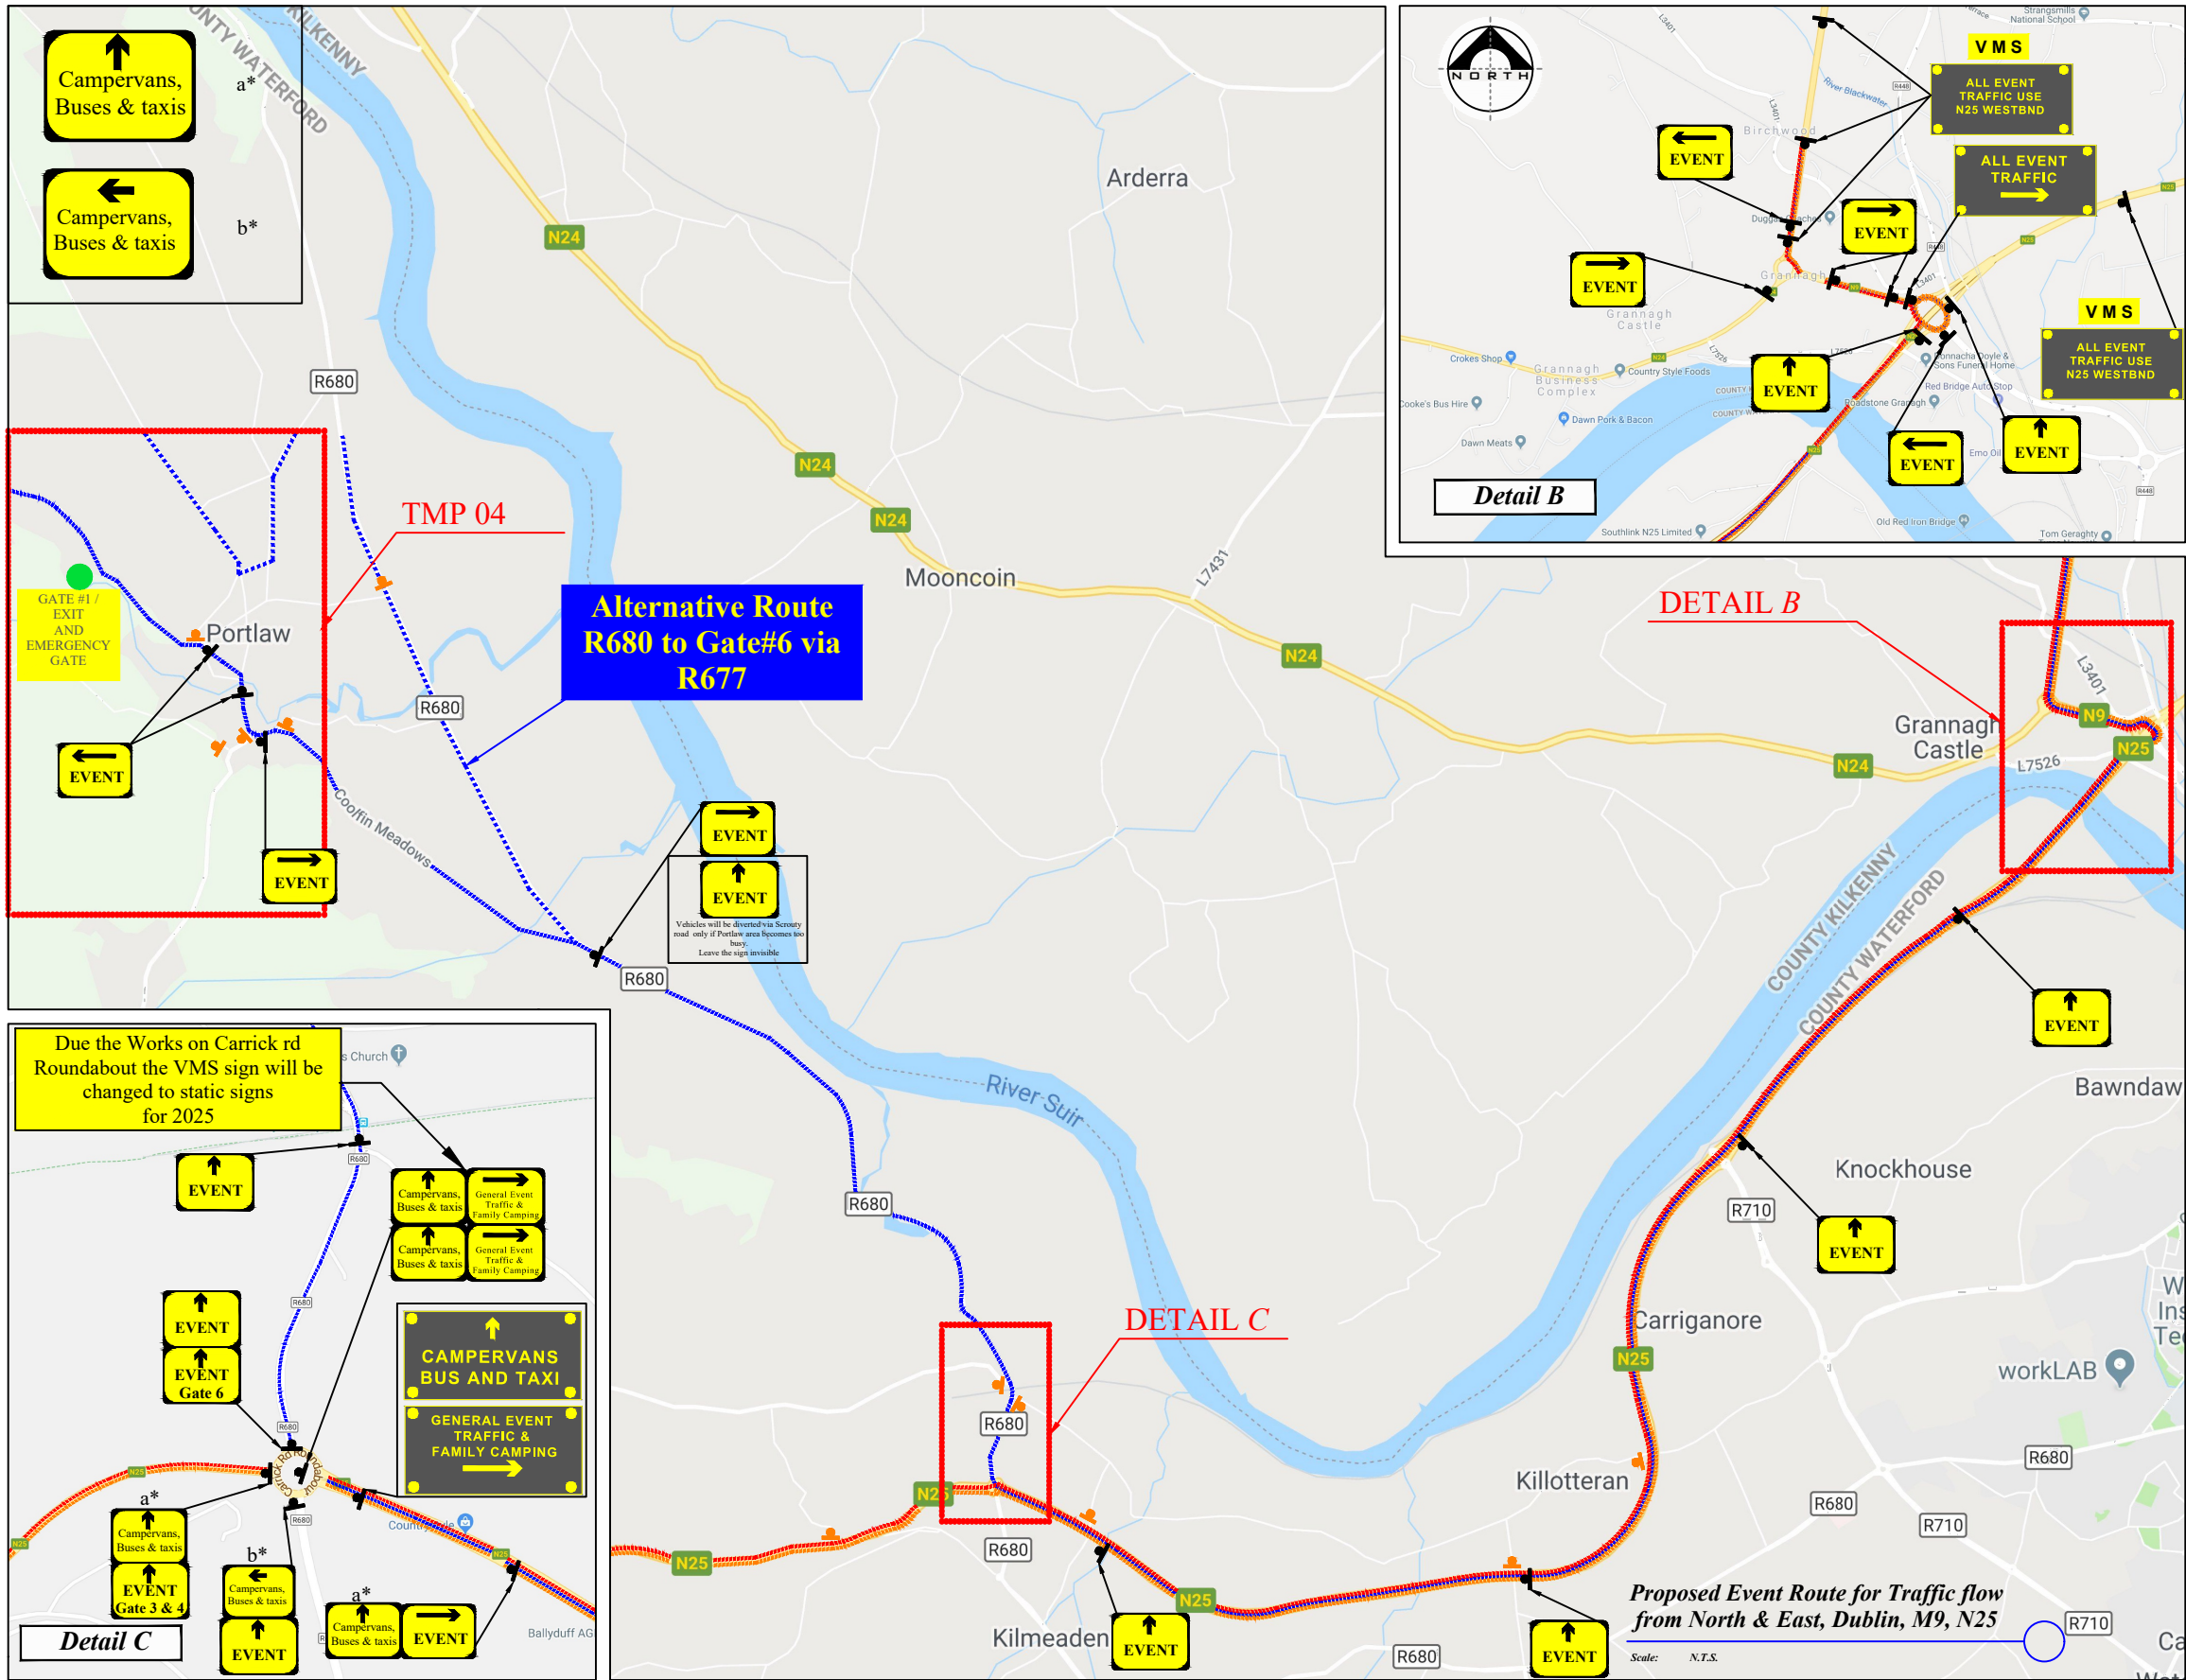

LEGEND

Sign Location

General Traffic & Family Camping

Emergency Route

Diversion Route

Buses, Drop Off / Pick Up & Taxi

Caravans, Campervans


Variable Message Sign

VMS Variable Message Sign

Works TTM type:	Static Type A				
	Design Type A: >12h				
	LV-1 (I)	LV-1 (III)	LV-1 (IV)	LV-2 (I)	LV-2 (II)
1. Minimum Sign Size mm	450	600	600	600	750
2. Statutory Speed of the Road	30km/h	50	60	80	100
3. Distance between Advance Signs	10m	20m	20m	120m	200m
4. Number of Advance Signs	1 (<12h) 2 (>12h)	2	3 (<12h) 2 (>12h)	3 (<12h) 4 (>12h)	3 (<12h) 4 (>12h)
5. Minimum Visibility of Signs	25m	50m	60m	90m	120m
6. Longitudinal Safety Zone	0.5m	5m	15m	45m	60m
7. Lateral Safety Zone	0.5m	0.5m	0.5m	1.2m	1.2m
8. Leading Taper	1in1m	1in5m	1in10m	1in40	Lane-Width (US-1234)
9. Maximum at Tapers Cone Space	1m	3m	3m	3m	3m
10. Maximum Longitudinal Cone Space	3m	3m	6m	12m	12m
11. Lane Width (m)	2.5m	3 (2.5)	3 (2.5)	3 m	3 m
12. Two-way Roadway width (m)	5m	5m	5m	-	-





Note:

- All signs to comply with Chapter 8 of the "Traffic Signs Manual"-Guidance Document-2019.
- All Traffic Management to be carried out in accordance with Chapter 8 of the "Traffic Signs Manual".
- Detailed Risk Assessment to be carried out prior to the installation of Traffic Management System.
- Exact sign positions to be agreed on site.
- All affected Parties and An Garda Siochana to be notified prior to works commencing.
- Signs to be positioned so as not to cause an obstruction to other road users.
- All signs to be faced with retro-reflective material to class ref 2 of EN 12899.
- "End of Roadworks" sign placed 20m to 50m from end of works area.
- Emergency routes will be maintained.
- Caravans & Campervans Enter via Gate #3.

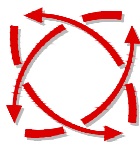

**FREEFLOW
TRAFFIC
MANAGEMENT**

Rev:	Description:	Date:	Job Details:	Drawing:	Dwg no:
			Proposed Traffic Management Plan for All Together Now, at Curraghmore Estate Waterford, on 30 July - 02 August 2026	Proposed Event Route for Traffic flow from North & East, Dublin, M9, N25	06
			Sheet:	CAD File ref.:	Rev:
				Drawn By: DM	Scale: As Shown
				Date: October 2025	

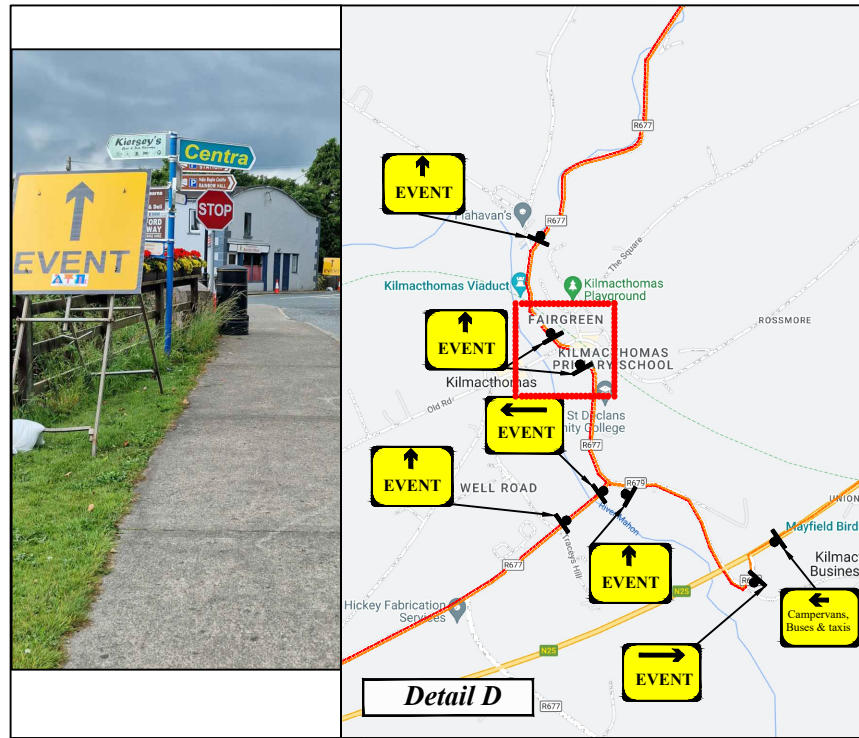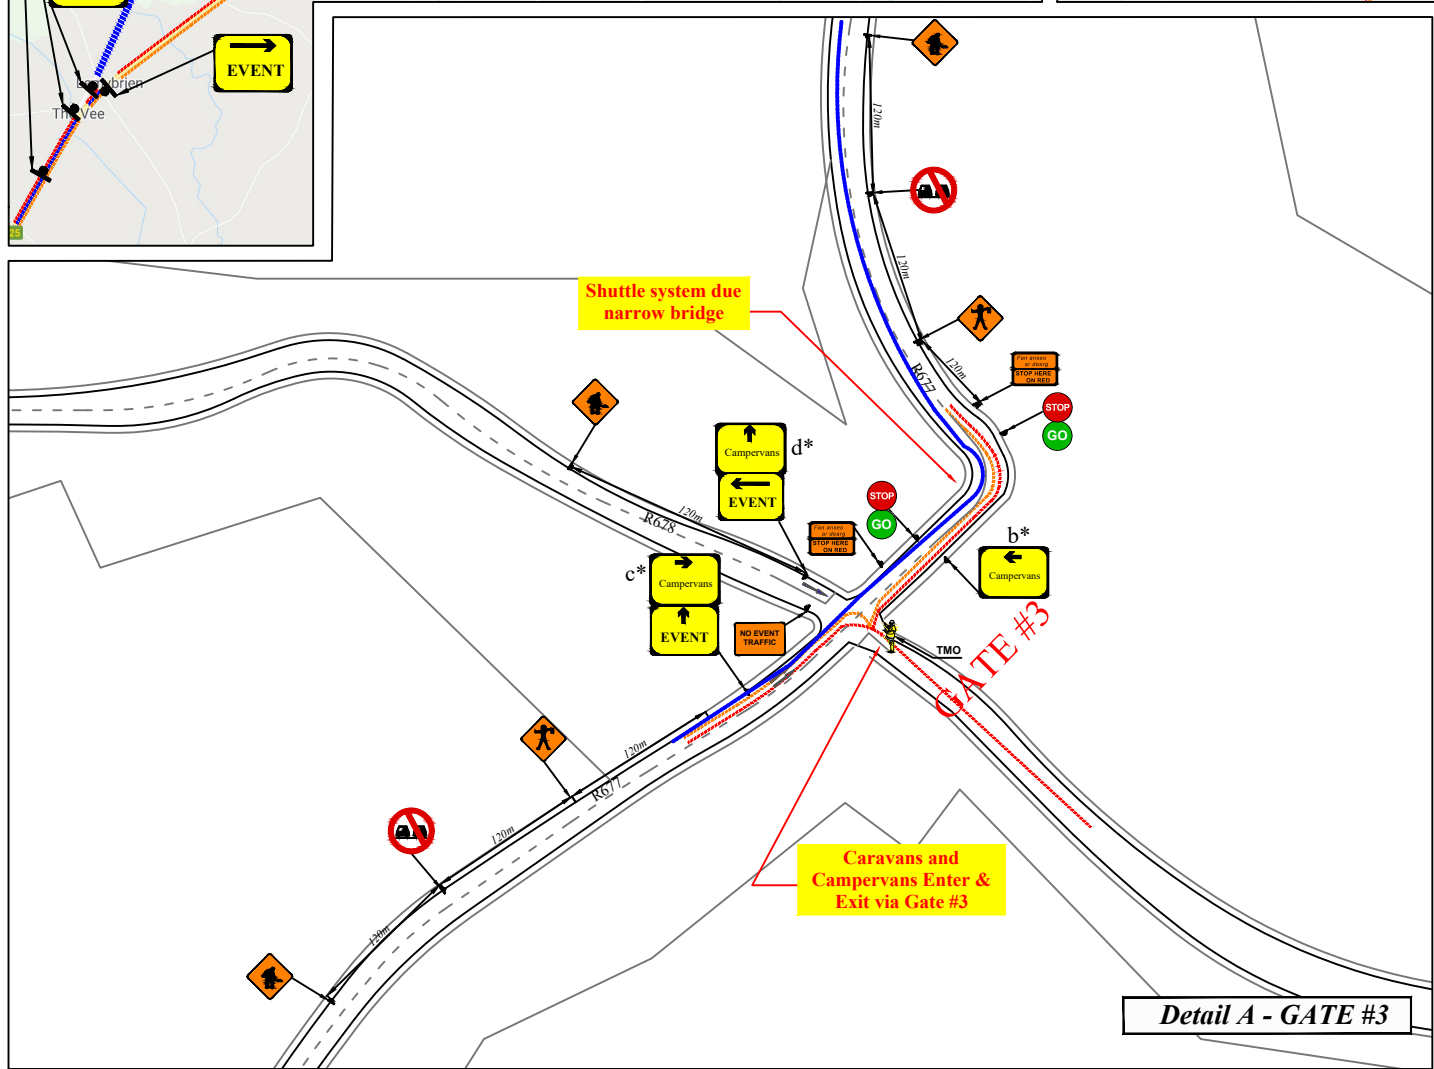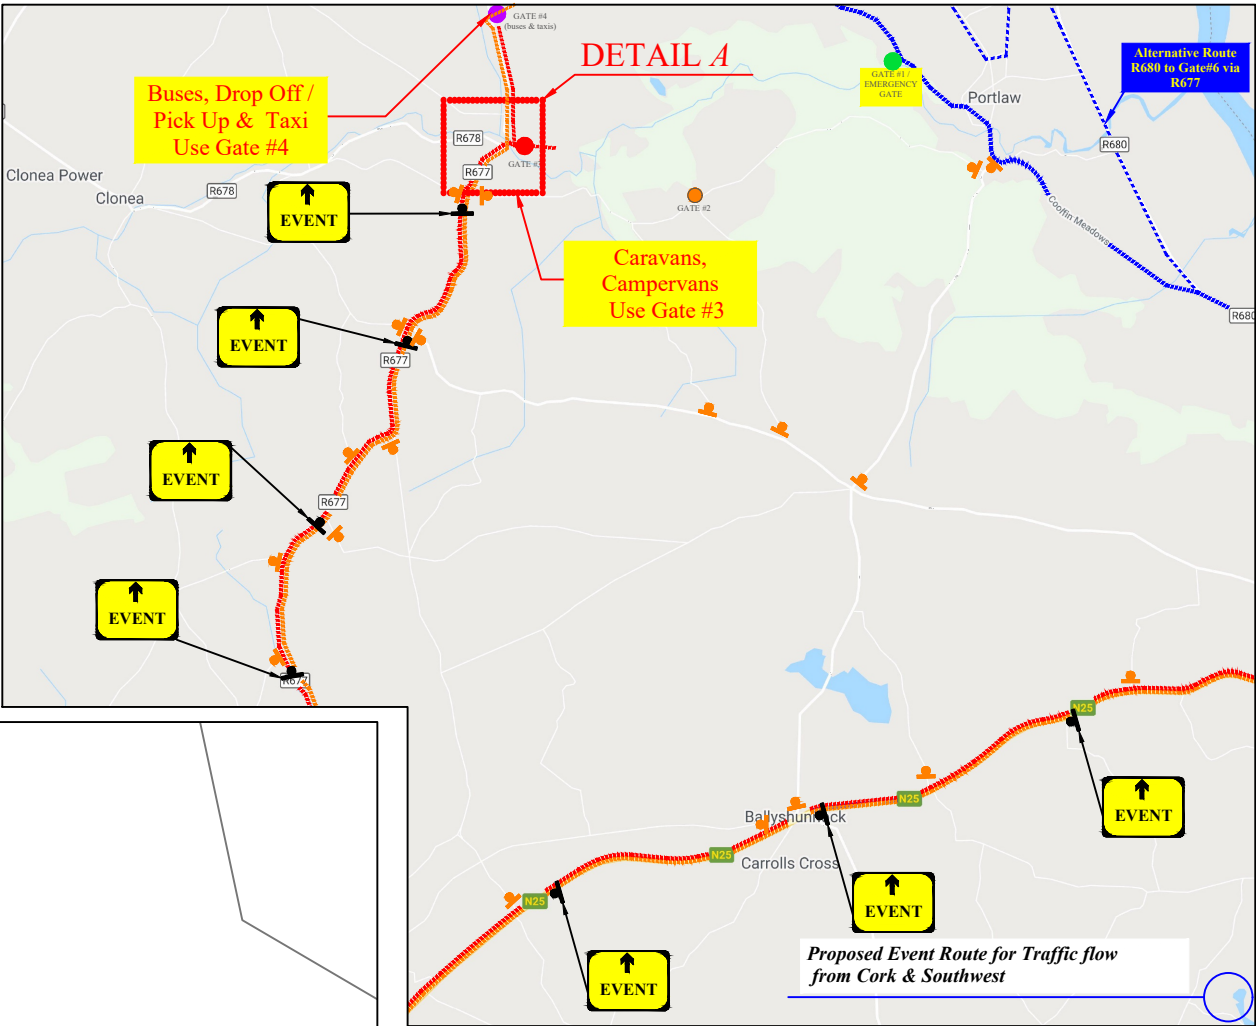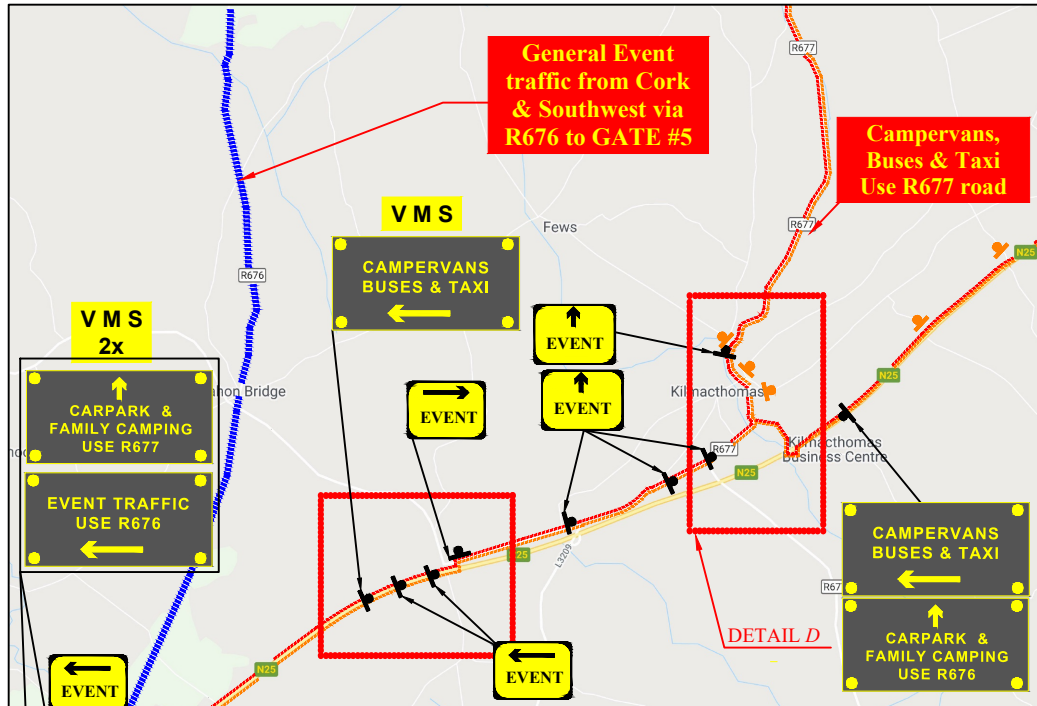

LEGEND


Sign Location
General Traffic & Family Camping
Emergency Route
Diversion Route
Buses, Drop Off / Pick Up & Taxi
Caravans, Campervans
Variable Message Sign

Works TTM type:	Static Type A				
	Design Type A: >12h				
Design Parameters:	LV-1 (I)	LV-1 (III)	LV-1 (IV)	LV-2 (I)	LV-2 (II)
1. Minimum Sign Size mm	450	600	600	600	750
2. Statutory Speed of the Road	30km/h	50	60	80	100
3. Distance between Advance Signs	10m	20m	20m	120m	200m
4. Number of Advance Signs	1 (<12h) 2 (>12h)	2	3 (<12h) 2 (>12h)	3 (<12h) 2 (>12h)	4 (<12h) 3 (>12h)
5. Minimum Visibility of Signs	25m	50m	60m	90m	120m
6. Longitudinal Safety Zone	0.5m	5m	15m	45m	60m
7. Lateral Safety Zone	0.5m	0.5m	0.5m	1.2m	1.2m
8. Leading Taper	1in1m	1in5m	1in10m	1in40	Lane-Width 1in10m
9. Maximum at Tapers Cone Space	1m	3m	3m	3m	3m
10. Maximum Longitudinal Cone Space	3m	3m	6m	12m	12m
11. Lane Width (m)	2.5m	3 (2.5)	3 (2.5)	3 m	3 m
12. Two-way Roadway width (m)	5m	5m	5m	-	-

Note:


- All signs to comply with Chapter 8 of the "Traffic Signs Manual"-Guidance Document-2019.
- All Traffic Management to be carried out in accordance with Chapter 8 of the "Traffic Signs Manual".
- Detailed Risk Assessment to be carried out prior to the installation of Traffic Management System.
- Exact sign positions to be agreed on site.
- All affected Parties and An Garda Siochana to be notified prior to works commencing.
- Signs to be positioned so as not to cause an obstruction to other road users.
- All signs to be faced with retro-reflective material to class ref 2 of EN 12899.
- "End of Roadworks" sign placed 20m to 50m from end of works area.
- Emergency routes will be maintained.
- Caravans & Campervans Enter via Gate #3.
- Buses & Taxis Enter and Exit via Gate #4.

a* Campervans, Buses & taxis
b* Campervans
c* Campervans
d* Campervans
e* Buses & Taxis
f* Buses & Taxis
g* Buses & Taxis
h* Campervans, Buses & taxis

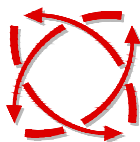

FREEFLOW
TRAFFIC
MANAGEMENT

Rev:	Description:	Date:	Job Details:	Drawing:	Dwg no:
			Proposed Traffic Management Plan for All Together Now, at Curraghmore Estate Waterford, on 30 July - 02 August 2026	Proposed Event Route for Traffic flow from Cork & Southwest	07
			Sheet:	CAD File ref.:	Rev:
				Drawn By: DM	Scale: As Shown
				Date: October 2025	

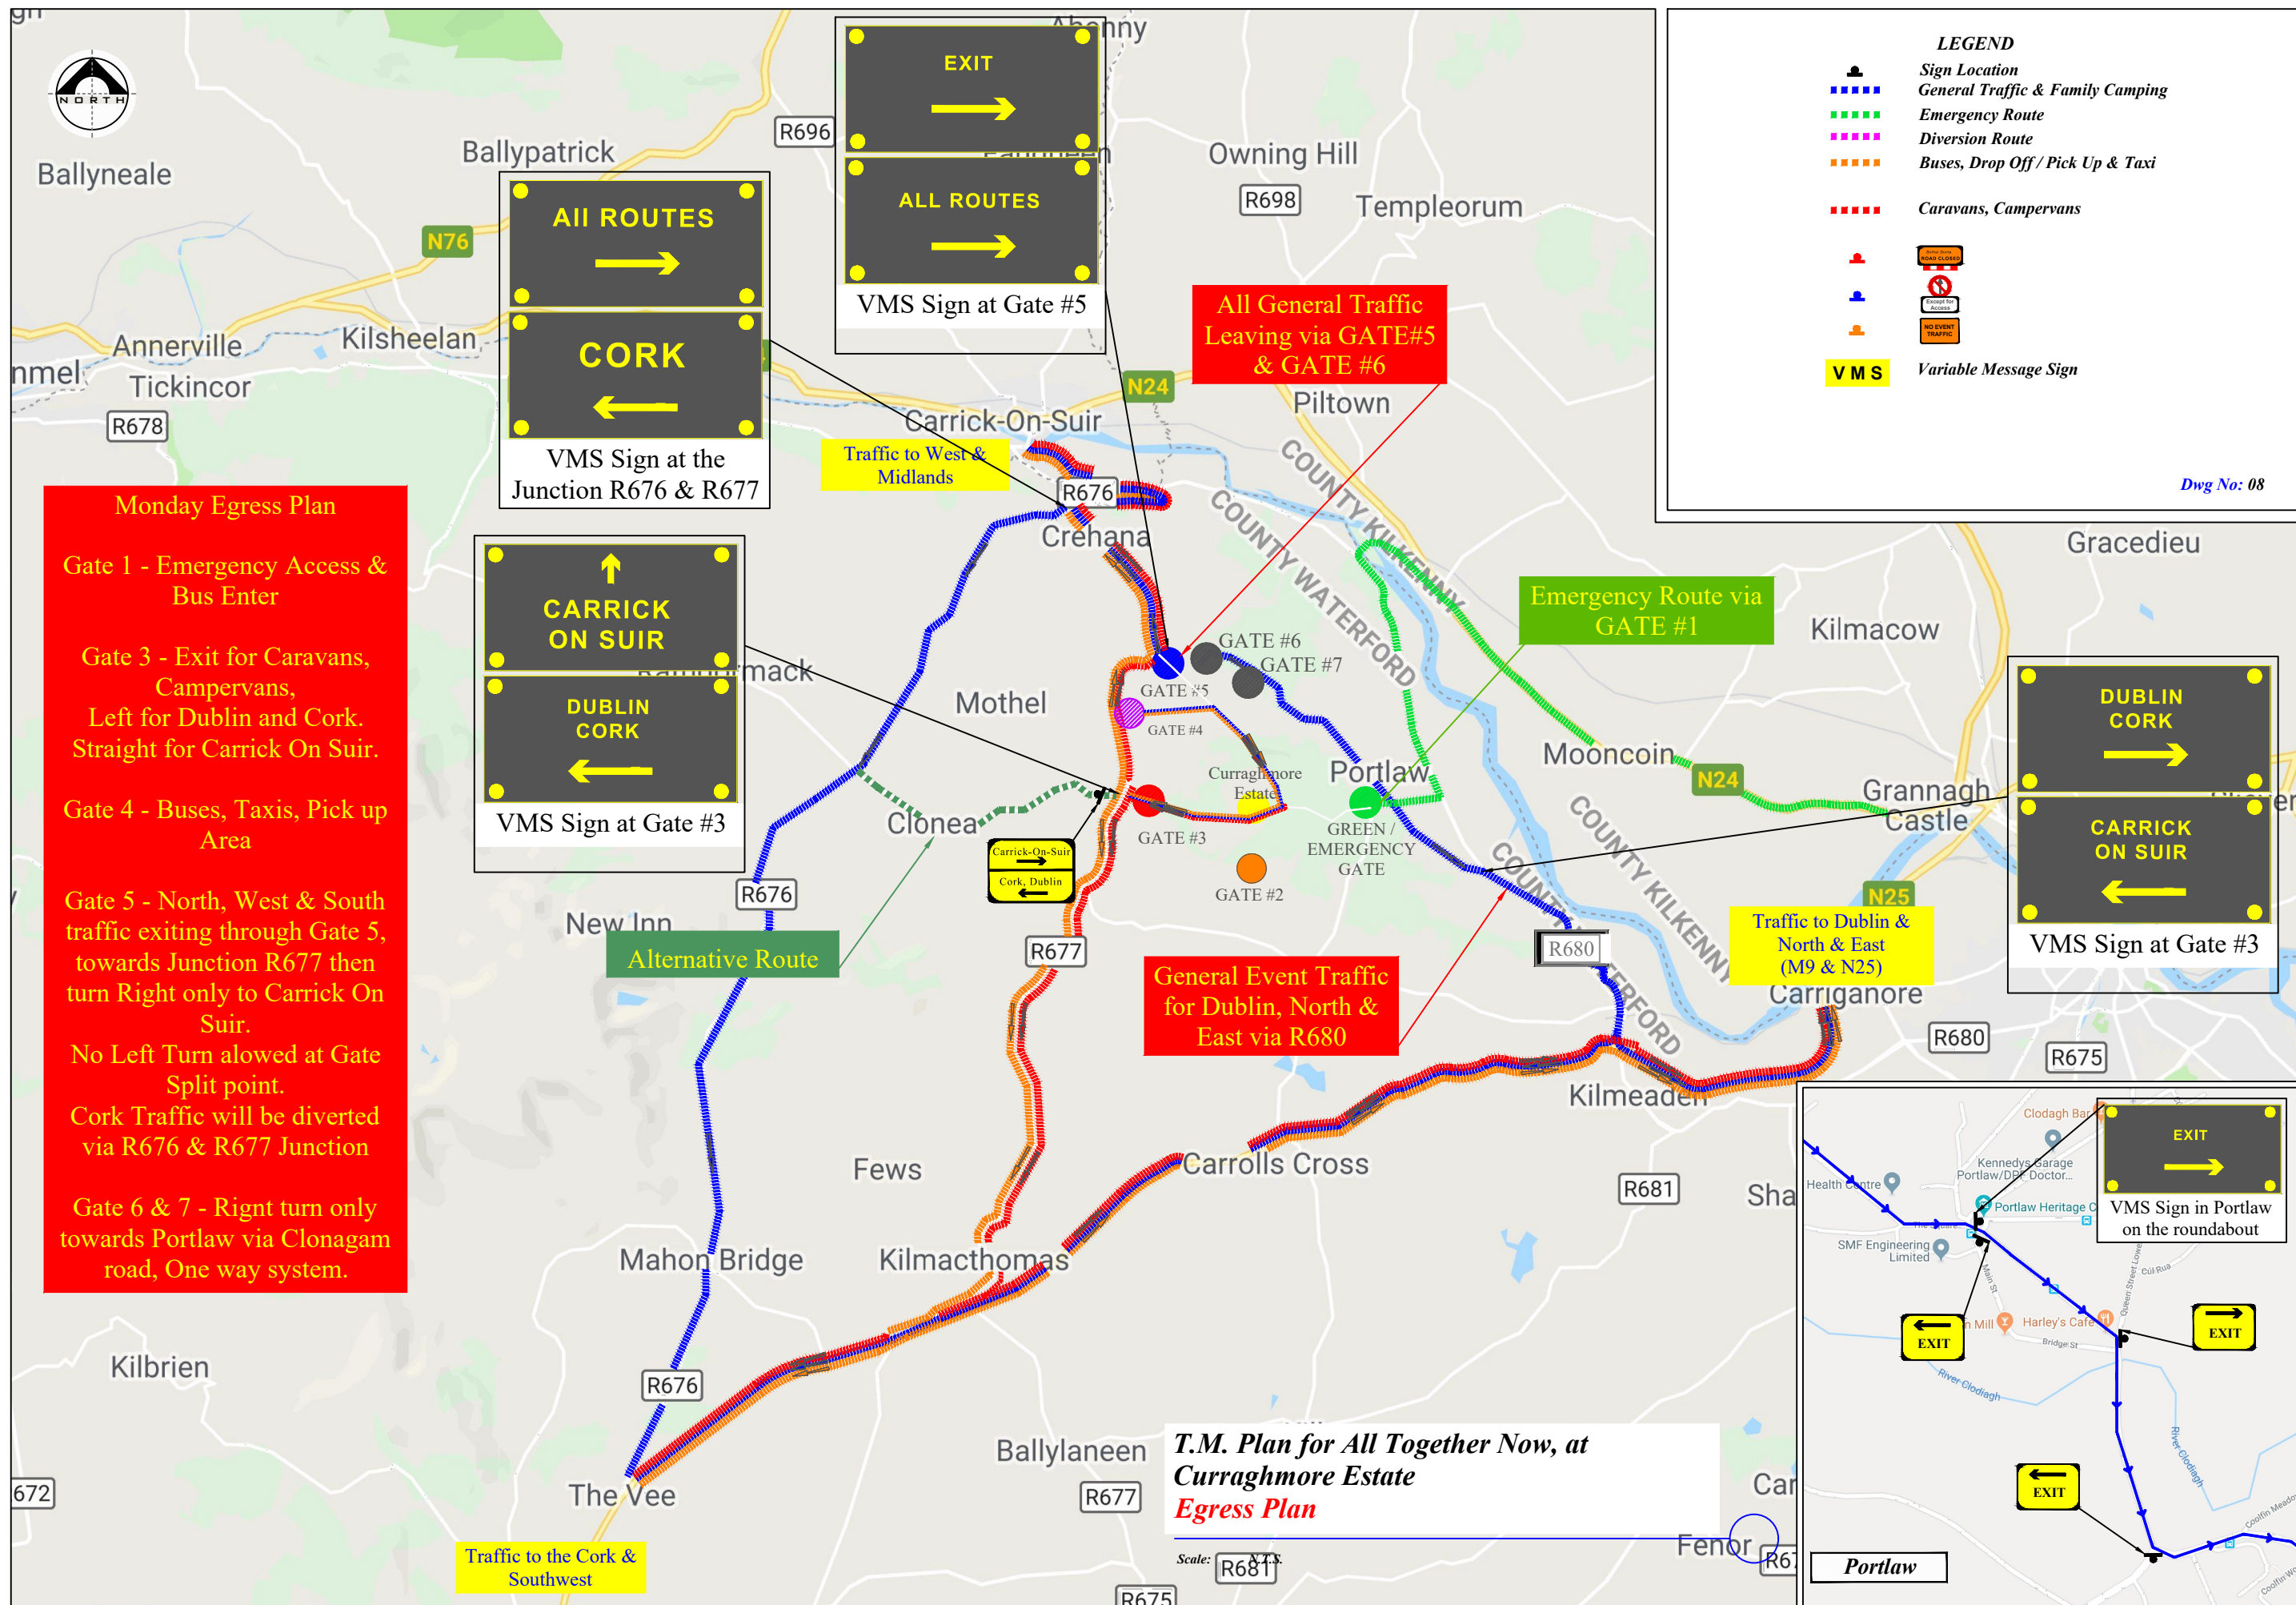

Monday Egress Plan

Gate 1 - Emergency Access & Bus Enter

Gate 3 - Exit for Caravans, Campervans, Left for Dublin and Cork. Straight for Carrick On Suir.

Gate 4 - Buses, Taxis, Pick up Area

Gate 5 - North, West & South traffic exiting through Gate 5, towards Junction R677 then turn Right only to Carrick On Suir. No Left Turn allowed at Gate Split point. Cork Traffic will be diverted via R676 & R677 Junction


Gate 6 & 7 - Right turn only towards Portlaw via Clonagam road, One way system.


T.M. Plan for All Together Now, at Curraghmore Estate Egress Plan



LEGEND


- Sign Location
- General Traffic & Family Camping
- Emergency Route
- Diversion Route
- Buses, Drop Off/ Pick Up & Taxi
- Caravans, Campervans
- VMS Variable Message Sign

Dwg No: 08

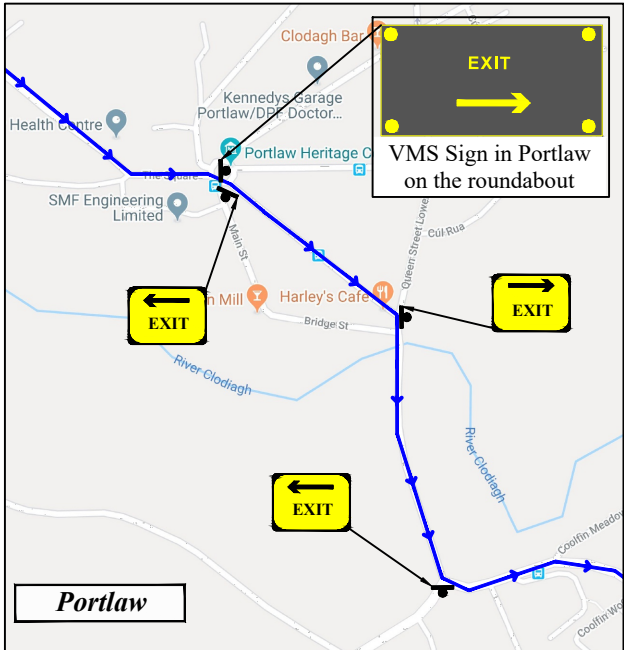

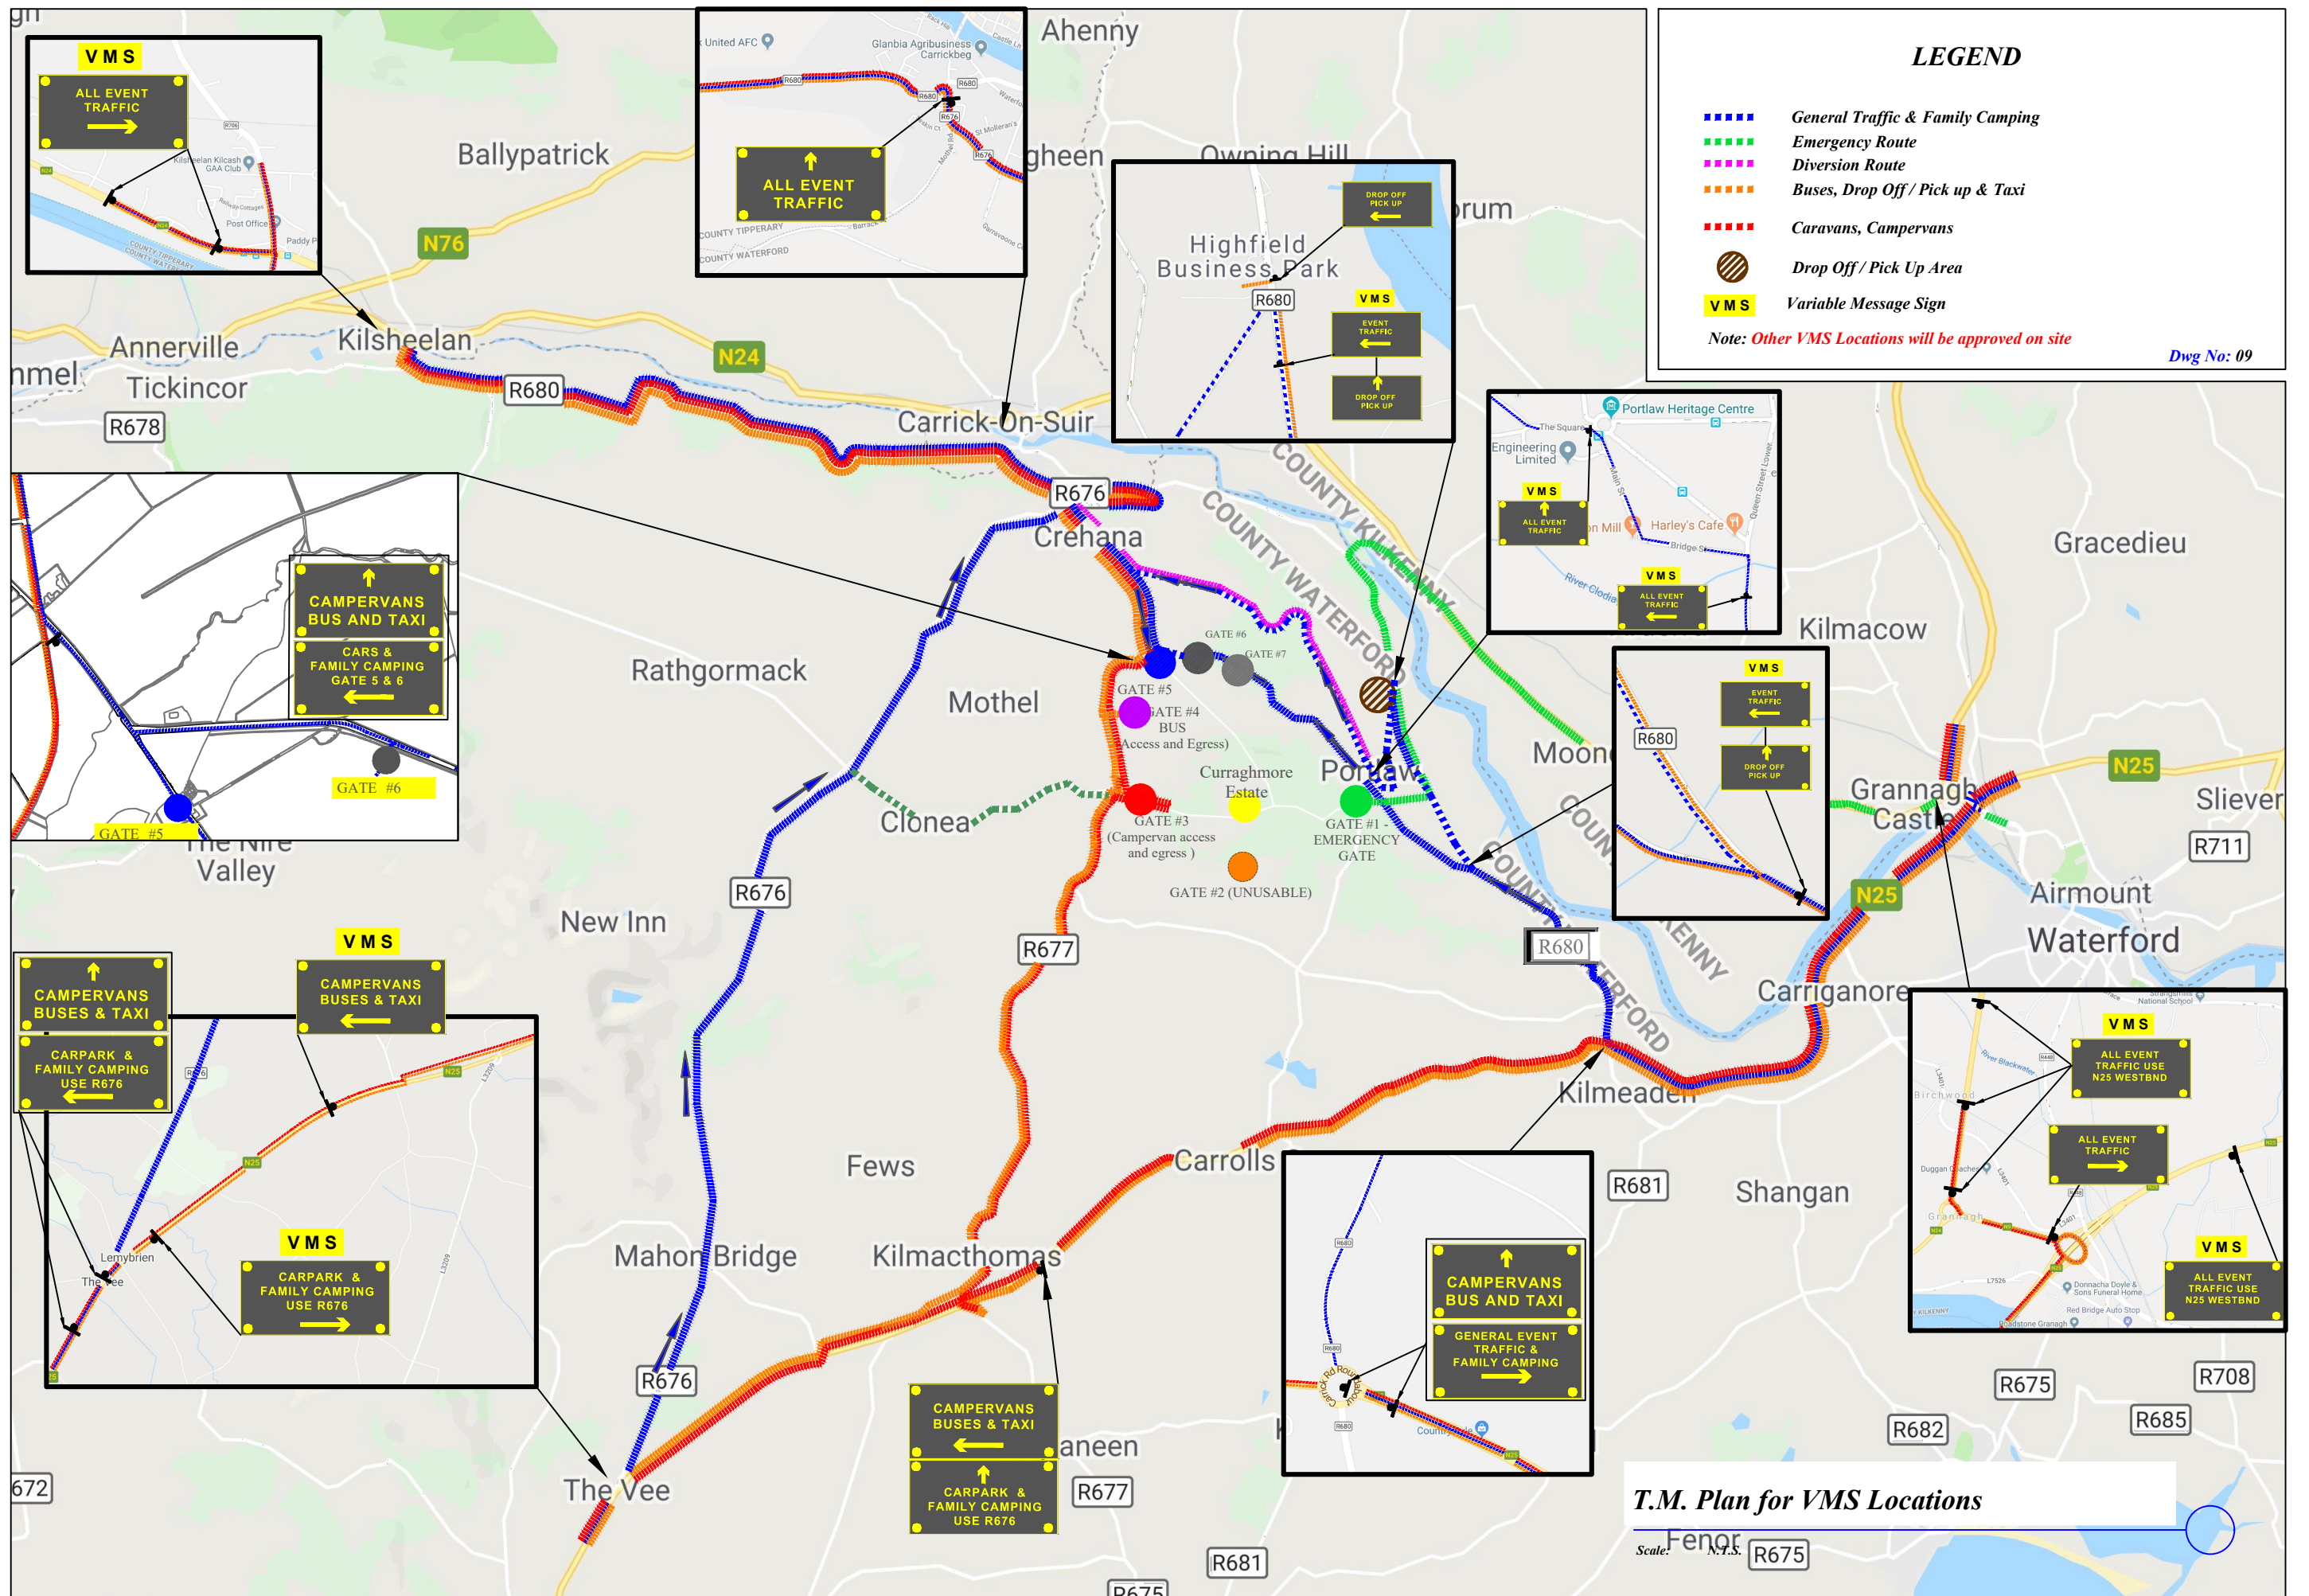

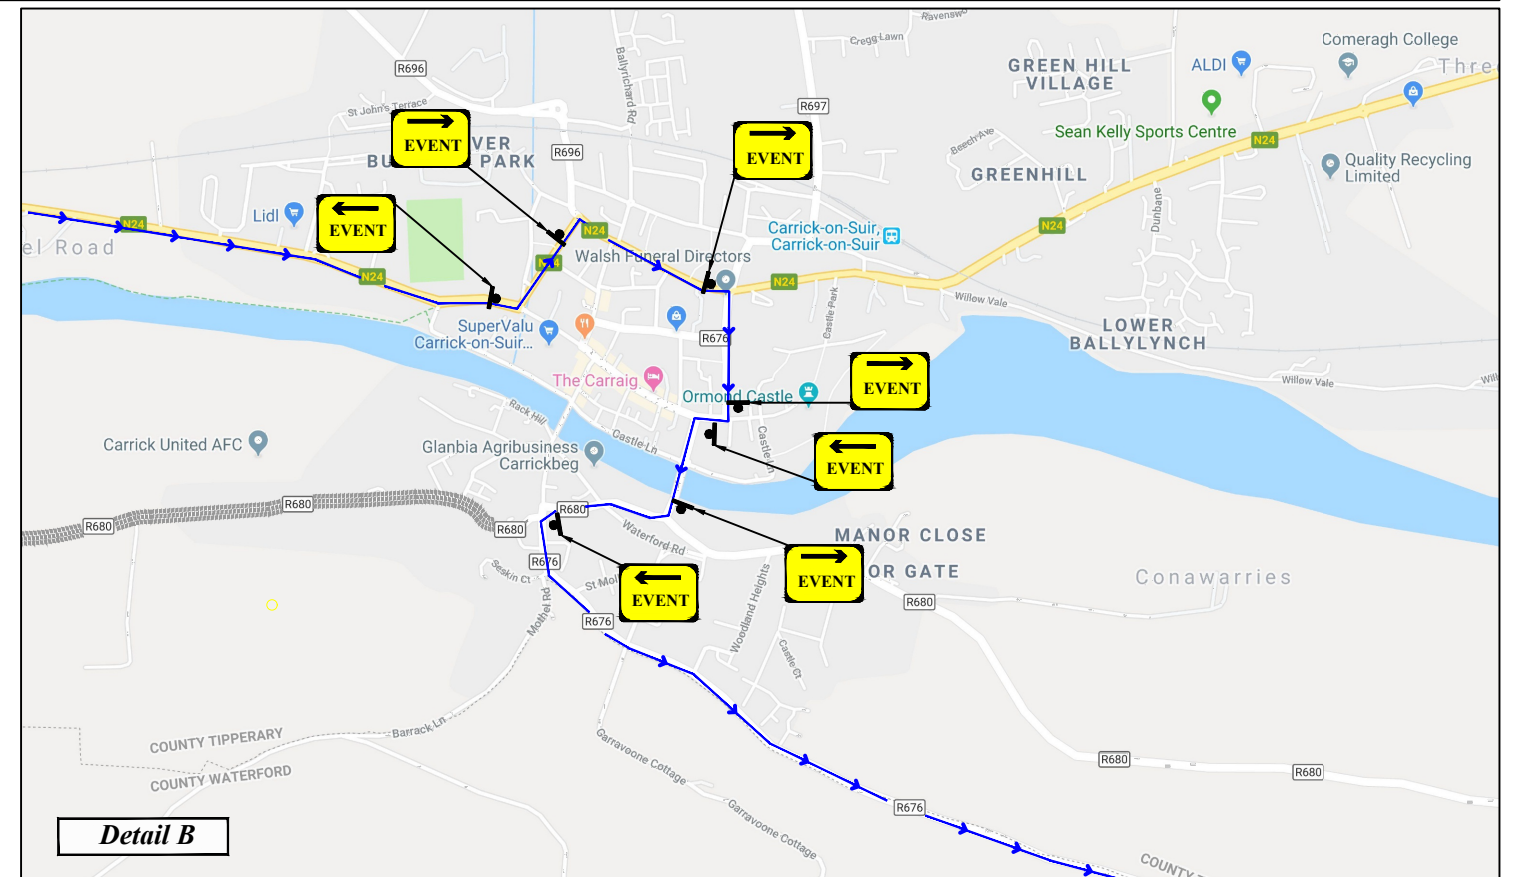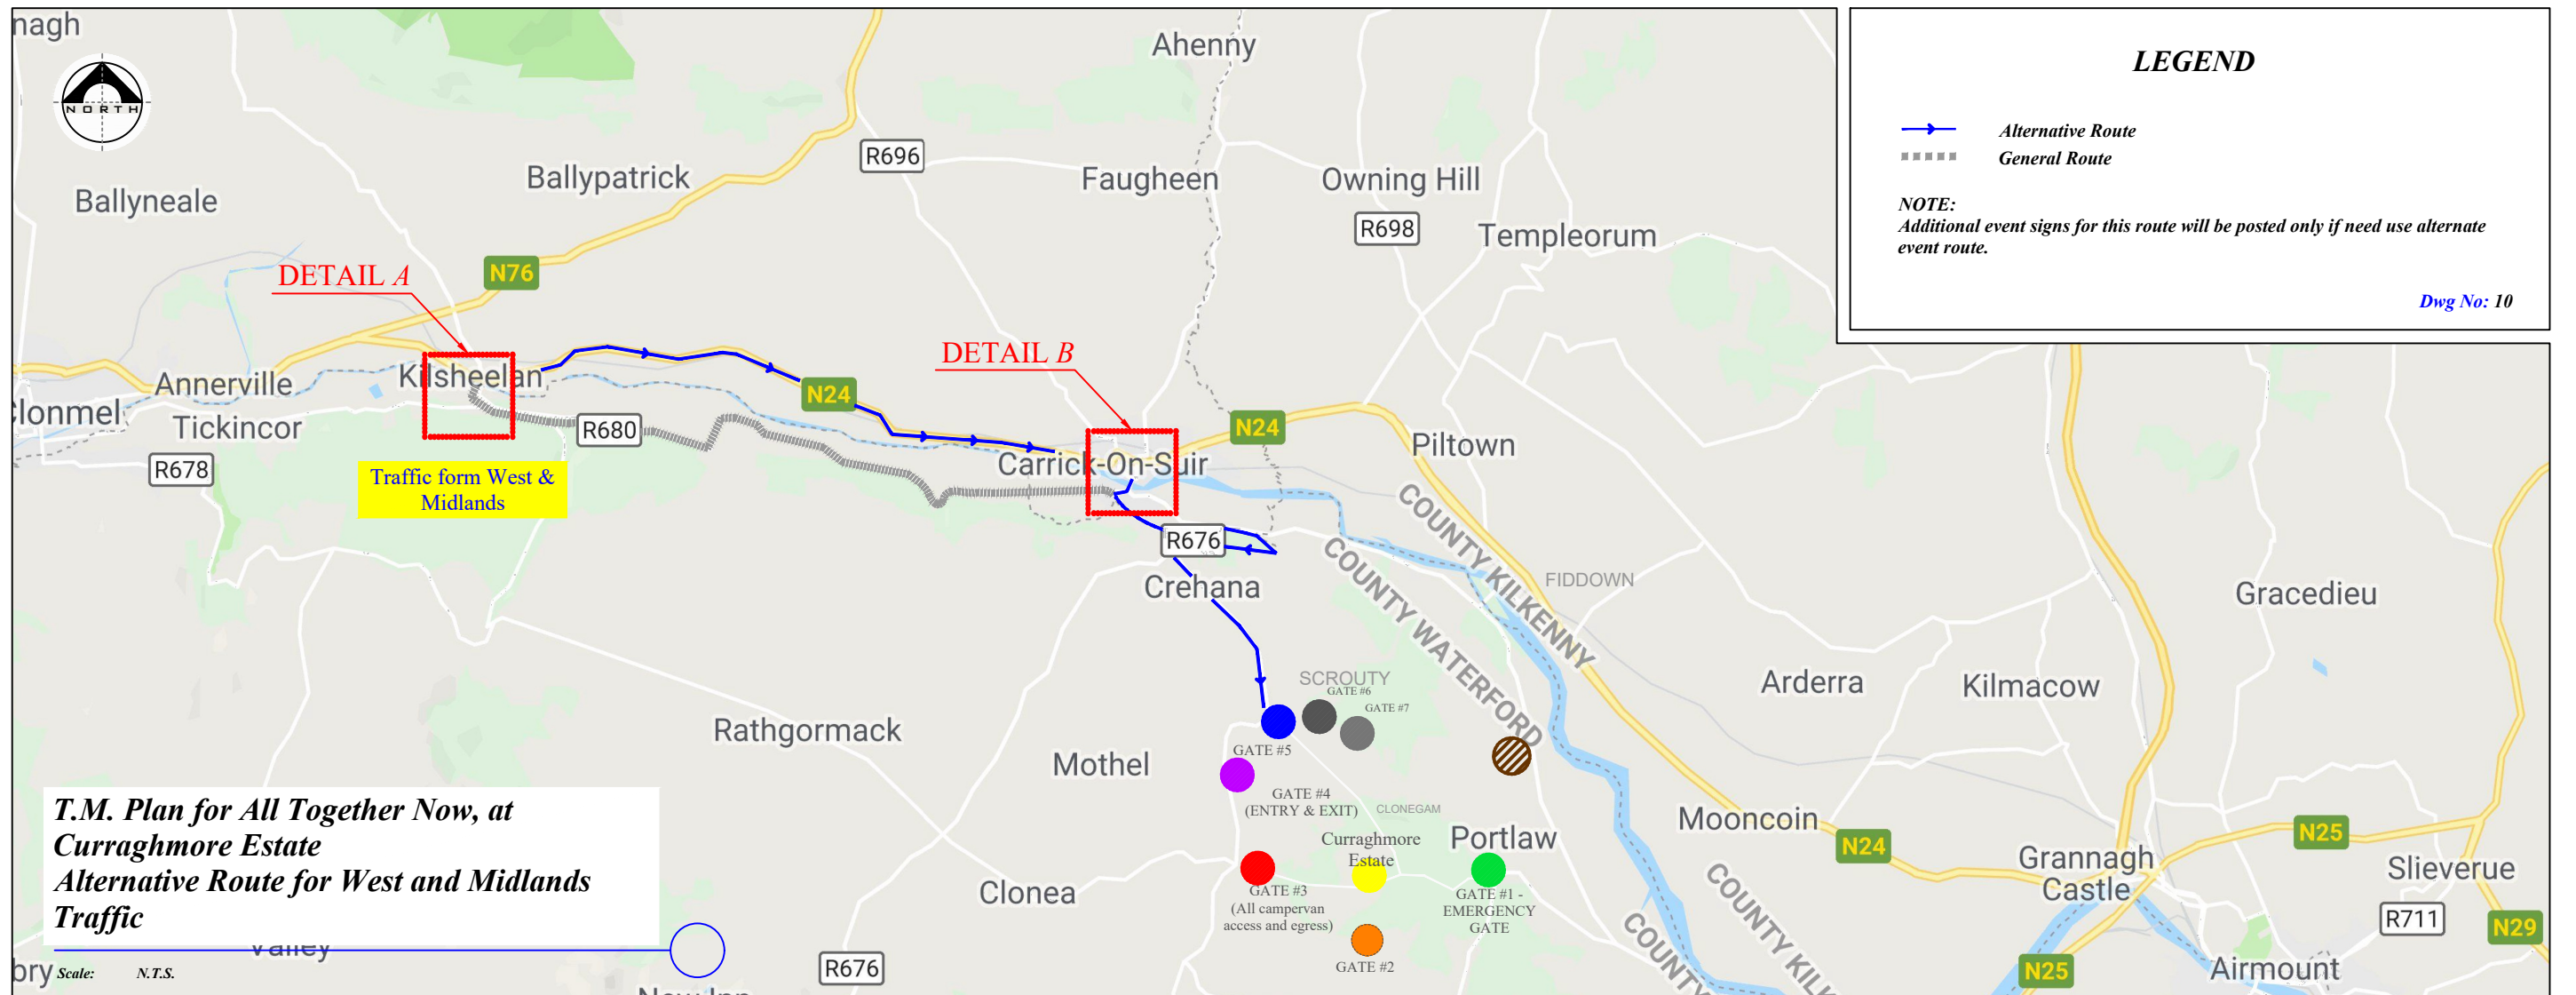

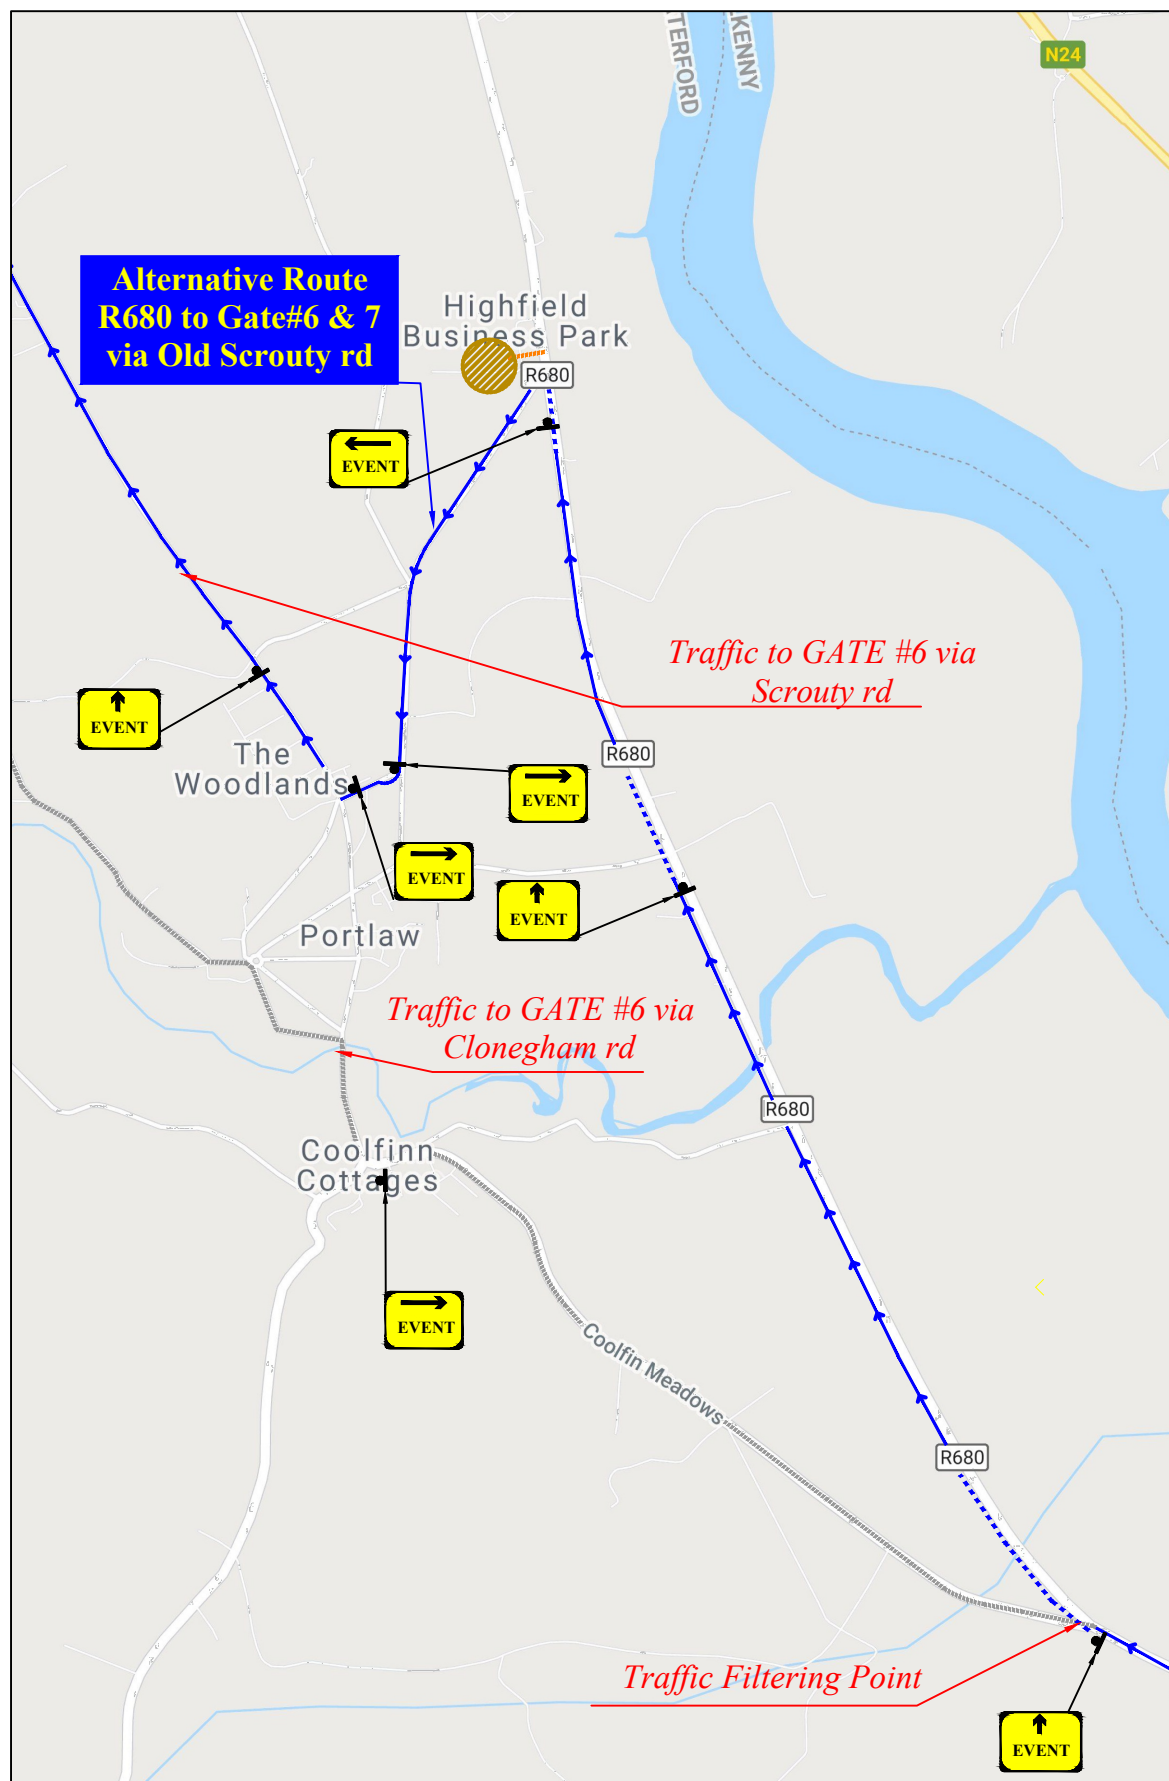

T.M. Plan for All Together Now, at Curraghmore Estate
Alternative Route for East Traffic

